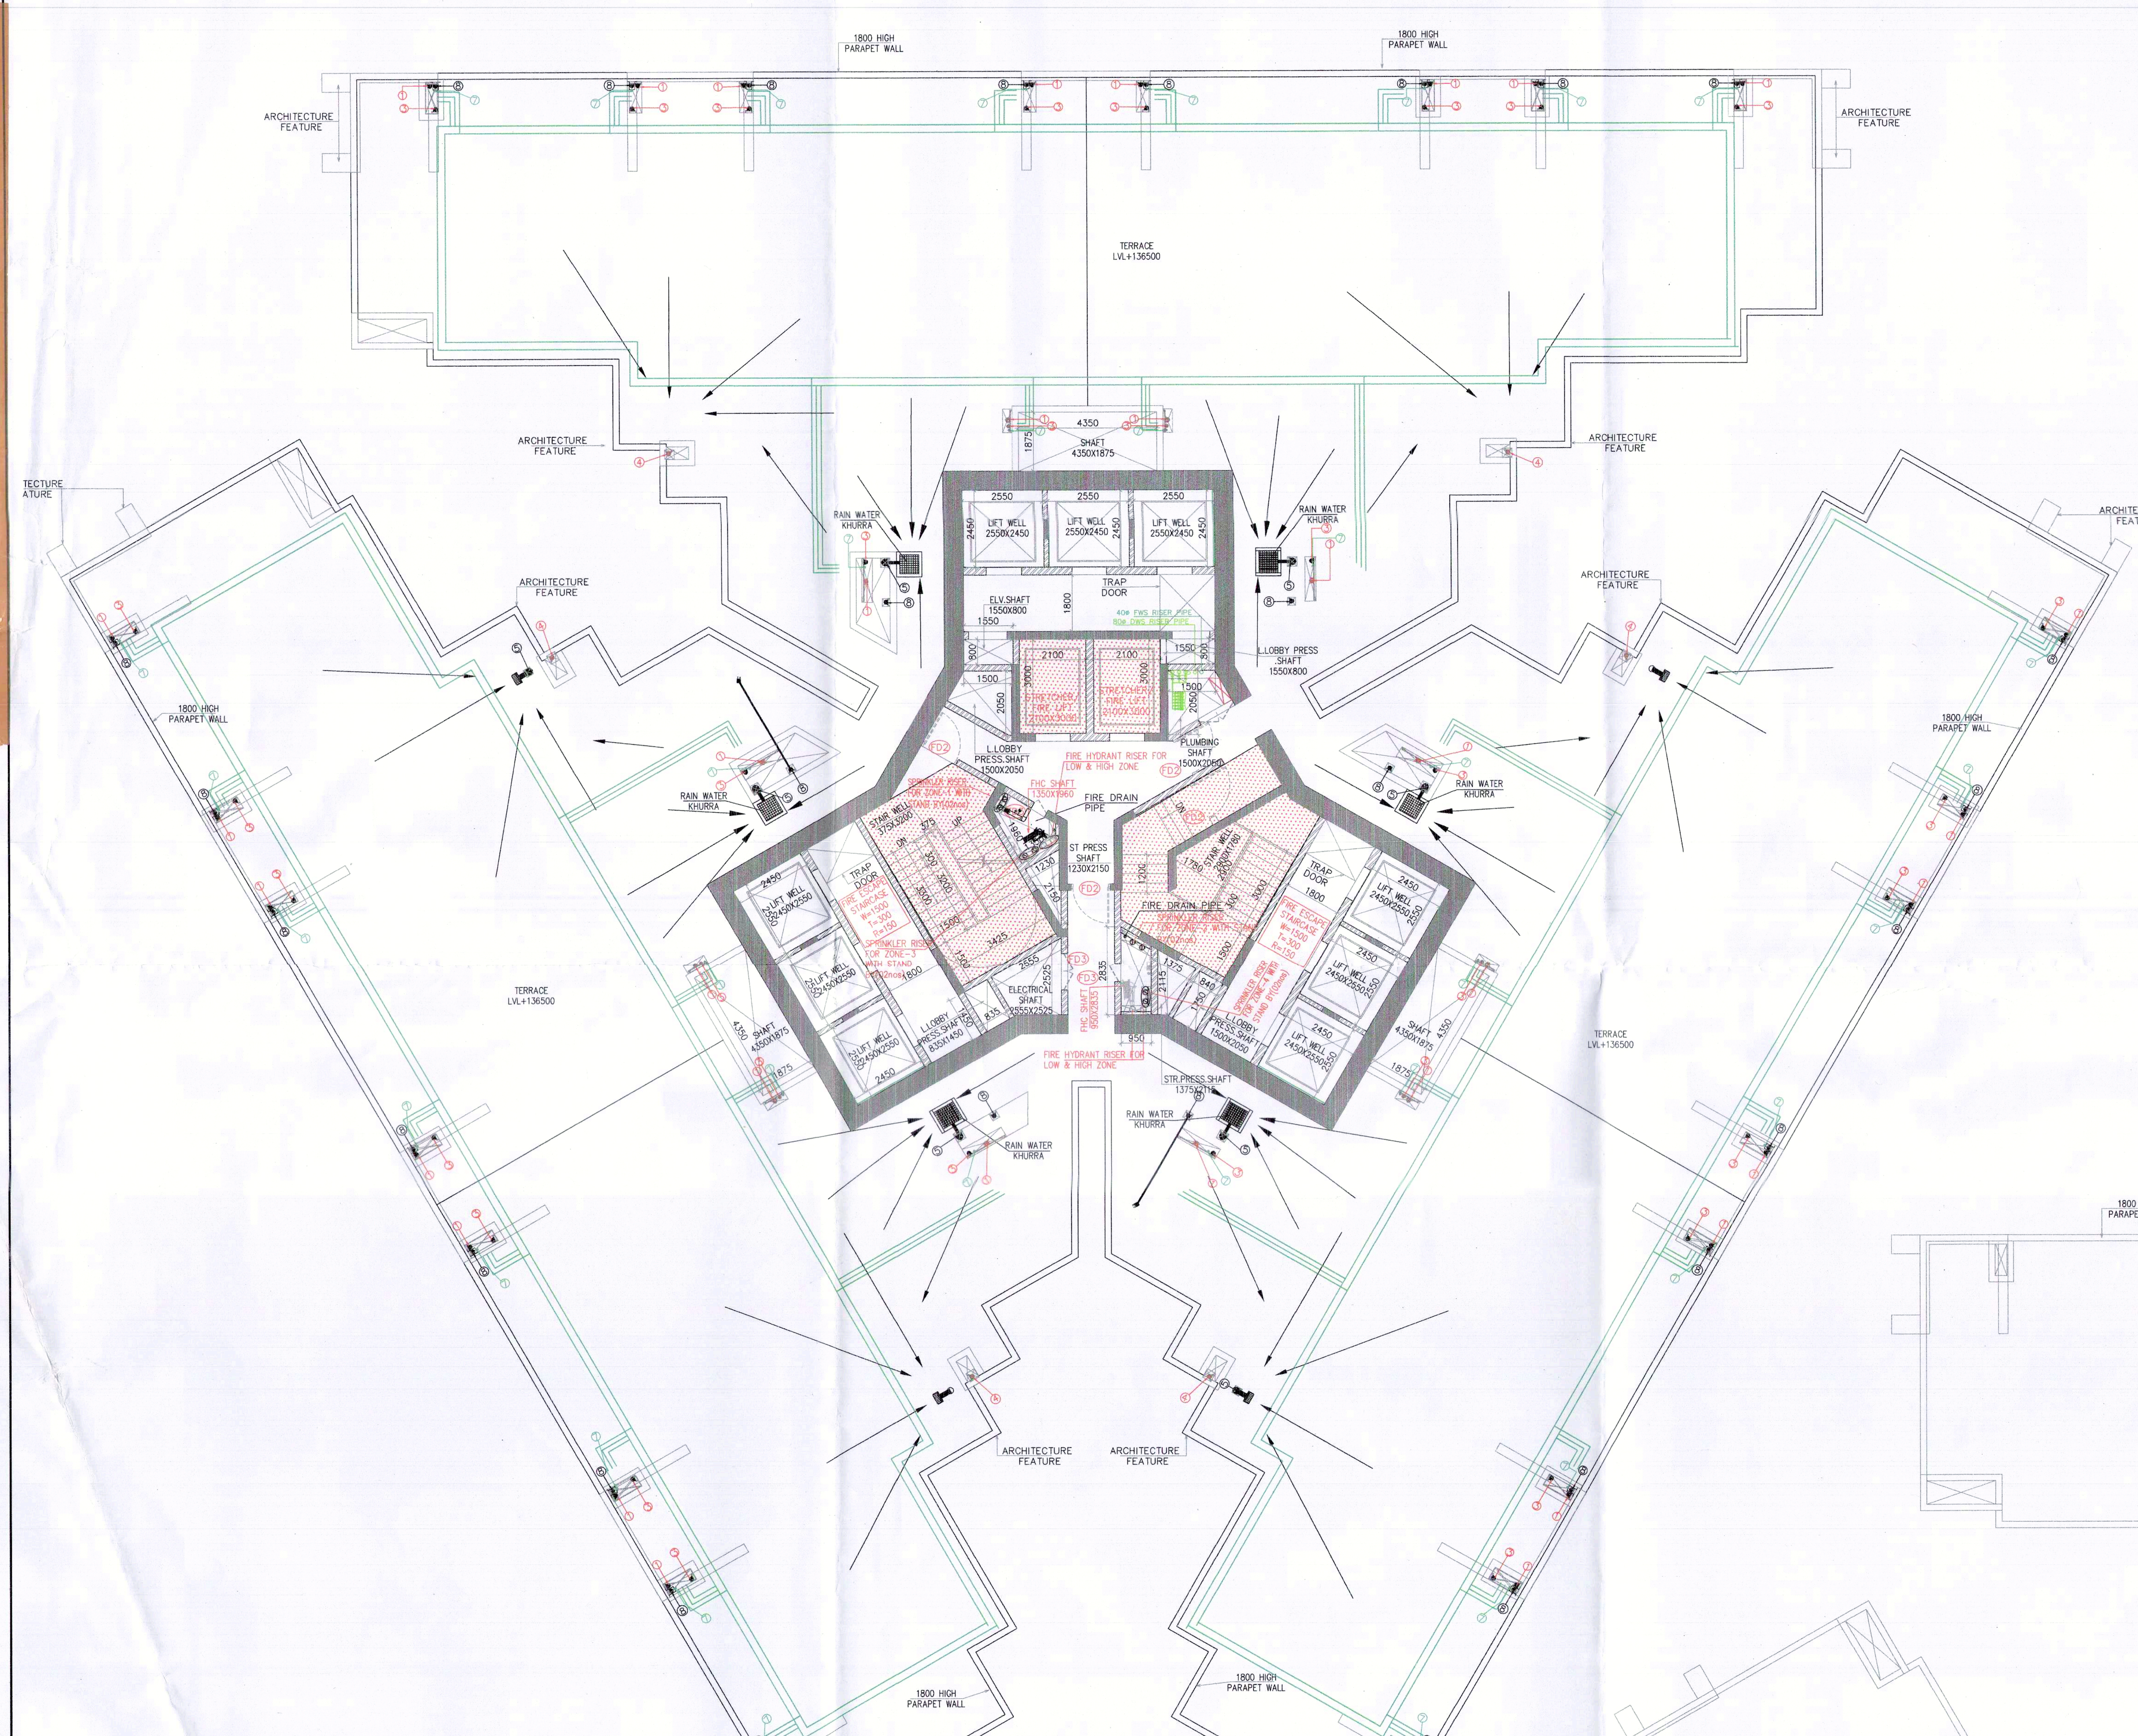

TERRAC PLAN
LVL.+136500
(TOWER-A)

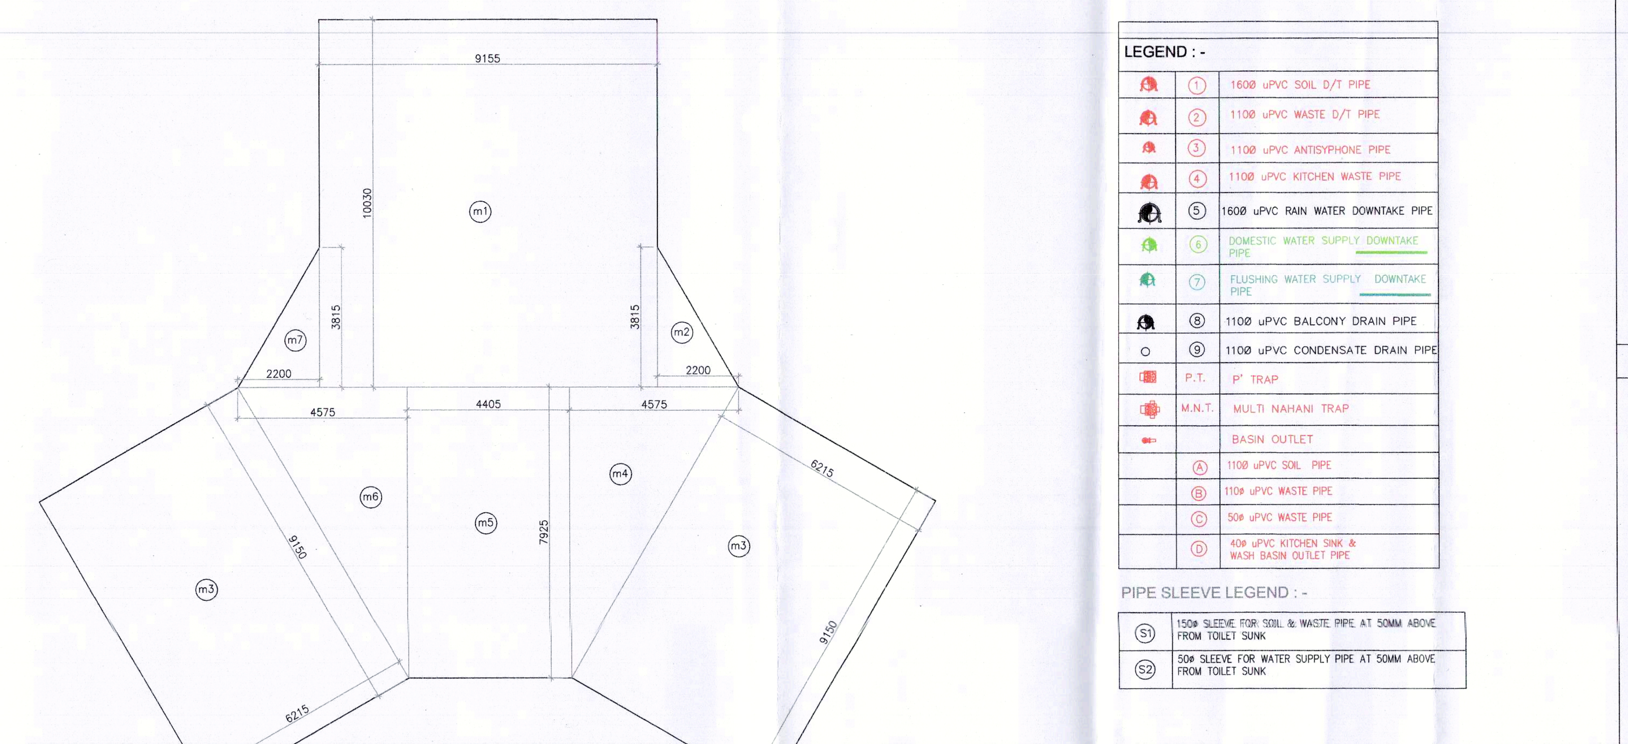

MUMTY & MACHINE ROOM AREA
TOWER-A

AREA OF MUMTY/ LMR FLOOR (TOWER- A TO E)									
GROSS - A									
m1	=	1	X	9.155	X	10.030	=	91.825	SQM
m2	=	0.5	X	2.200	X	3.815	=	4.197	SQM
m3	=	2	X	6.215	X	9.150	=	113.735	SQM
m4	=	0.5	X	4.575	X	7.925	=	18.128	SQM
m5	=	1	X	4.405	X	7.925	=	34.910	SQM
m6	=	0.5	X	4.575	X	7.925	=	18.128	SQM
m7	=	0.5	X	2.200	X	3.815	=	4.197	SQM
						TOTAL	=	285.119	SQM
TOTAL AREA OF MUMTY / LMR FLOOR					=	GROSS - A	SQM		
					=	285.119	SQM		

LEGEND :-

1	160Ø uPVC SOIL D/T PIPE
2	110Ø uPVC WASTE D/T PIPE
3	110Ø uPVC ANTISYPHONE PIPE
4	110Ø uPVC KITCHEN WASTE PIPE
5	160Ø uPVC RAIN WATER DOWNTAKE PIPE
6	DOMESTIC WATER SUPPLY DOWNTAKE PIPE
7	FLUSHING WATER SUPPLY DOWNTAKE PIPE
8	110Ø uPVC BALCONY DRAIN PIPE
9	110Ø uPVC CONDENSATE DRAIN PIPE
P.T.	P' TRAP
M.N.T.	MULTI NAHANI TRAP
	BASIN OUTLET
A	110Ø uPVC SOIL PIPE
B	110Ø uPVC WASTE PIPE
C	50Ø uPVC WASTE PIPE
D	40Ø uPVC KITCHEN SINK & WASH BASIN OUTLET PIPE

PIPE SLEEVE LEGEND :-

S1	150Ø SLEEVE FOR SOIL & WASTE PIPE AT 50MM ABOVE FROM TOILET SUNK
S2	50Ø SLEEVE FOR WATER SUPPLY PIPE AT 50MM ABOVE FROM TOILET SUNK

SCHEDULE OF OPENINGS ON FLOOR

S.No	TYPE	WIDTH	HEIGHT	SILL HT	PER FLOOR	FIRE RATING	MATERIAL	LOCATION
1.	FD2	1250	2400	–		2 HRS	AS SPECIFIED	FIRE TOWER
2.	FD3	1200	2400	–		2 HRS	AS SPECIFIED	FIRE TOWER
3.	GL	1200	2400	–				
4.	GL1	1500	2400	–				

MACHINE ROOM PLAN-1
LVL+140875
TOWER-A

Note :-

1. BUILDING WILL BE DESIGNED (STRUCTURES) AS PER RELEVENT IS CODES FOR EARTH QUAKE RESISTANCE.
2. THE BUILDING IS ARTIFICALLY LIT AND MECHANICALLY VENTILATED.

LEGEND:-

PROJECT :

REVISED BUILDING PLANS OF GROUP HOUSING COLONY AREA MEASURING 25.087 ACRES (LICENCE NO. 123 OF 2012 DATED 20-12-2012 IN SECTOR-63, GURGAON BEING DEVELOPED BY ARLIE BUILDERS & DEVELOPERS PVT. LTD. AND OTHERS IN COLLABORATION WITH DLF HOME DEVELOPERS LTD(EARLIER KNOWN AS DLF NEW GURGAON HOME DEVELOPERS PVT.LTD)

ARCHITECTURE:
ARCOP

ARCOP ASSOCIATES PVT LTD
Plot No. 36B, Sector-32, Intitutional Area,
Gurugram. Haryana. 122001. India
Tel.: 91-124-4595500
91-124-4595550
Fax: 91-124-4595550

TO BE READ WITH THIS OFFICE
MEMO NO. 2097
DATED: 20-01-2023

ATP(HQ) S.T.P(HQ) Member Secretary B.P.A.C. STP(G) Member B.P.A.C Chairman B.P.A.C

ATP(HQ)
JD.
DDA(T) MEMBER BPAC
A.T.P.
Ram Avtar Bassi JD(HQ)

Building plans have been checked and found in order as per Public Health Services point of view.

EE(PHS) GMDA
EE(Drainage) GMDA
JE(Sew) GMDA
EE(Nodal Officer) Infra-II GMDA
CE(Infra-II) GMDA

ARCHITECT'S SEAL & SIGNATURE	OWNER'S SEAL & SIGNATURE
PRATEEK BHATNAGAR ARCHITECT M.C.A., A.I.I.A. Registration No.: CA/2003/32077 A-14795	DLF Home Developers Limited Authorised Signatory
JAN.-2023.	Scale : 1:100
Drawing Title:- TERRACE & MACHINE ROOM-1 PLAN TOWER-A	Drawing No:- TA-05