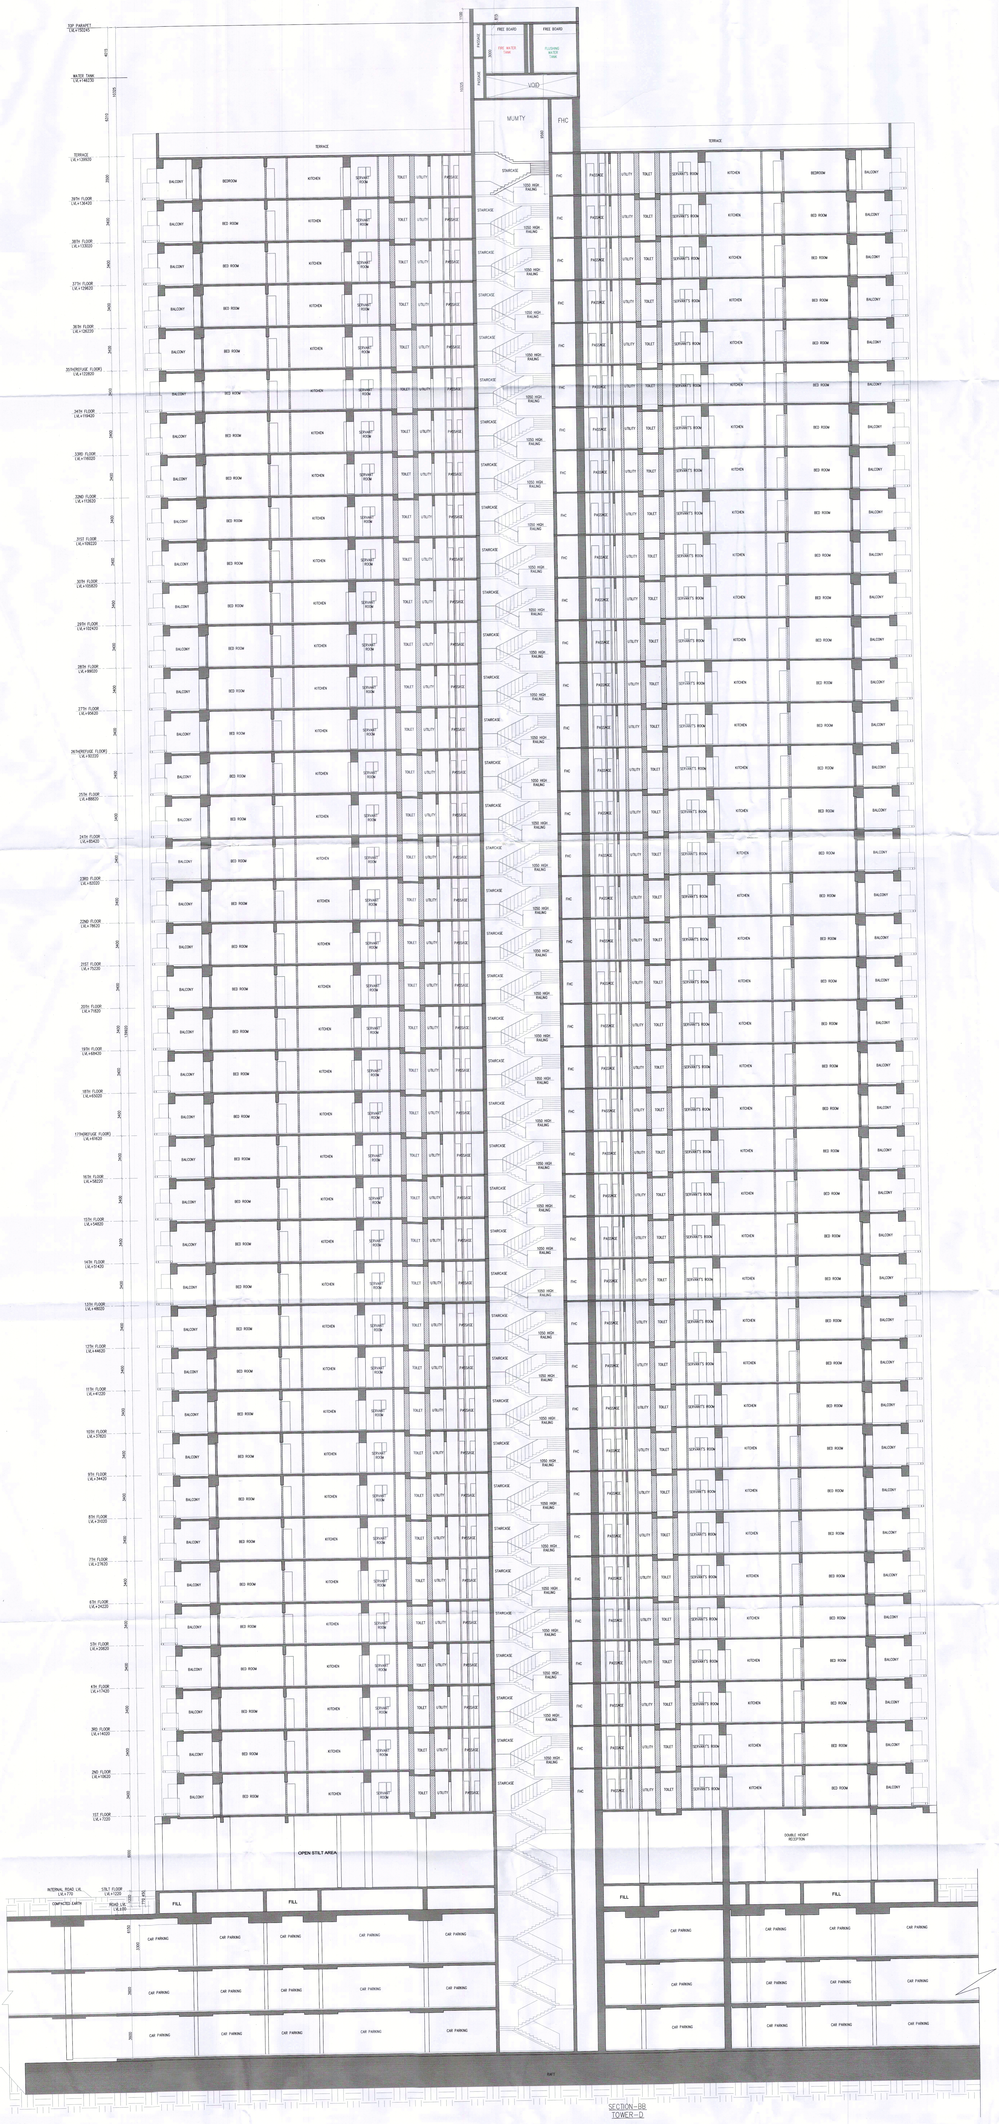


SECTION-BB
TOWER-D

Note :-

1. BUILDING WILL BE DESIGNED (STRUCTURES) AS PER RELEVENT IS CODES FOR EARTH QUAKE RESISTANCE.
2. THE BUILDING IS ARTIFICALLY LIT AND MECHANICALLY VENTILATED.

LEGEND:-

TO BE READ WITH THIS OFFICE
MEMO NO. 8097
DATED: 20-05-2023

ATP(HQ)
Ram Avtar Bansi
JD(HQ)

PROJECT :

REVISED BUILDING PLANS OF GROUP HOUSING COLONY AREA MEASURING 25.087 ACRES (LICENCE NO. 123 OF 2012 DATED 20-12-2012 IN SECTOR-63, GURGAON BEING DEVELOPED BY ARLIE BUILDERS & DEVELOPERS PVT. LTD. AND OTHERS IN COLLABORATION WITH DLF HOME DEVELOPERS LTD(EARLIER KNOWN AS DLF NEW GURGAON HOME DEVELOPERS PVT.LTD

ARCHITECTURE:

ARCOP


ARCOP ASSOCIATES PVT LTD
Plot No. 36B, Sector-32, Intitutional Are
Gurugram. Haryana. 122001. India
Tel.: 91-124-4595500
91-124-4595550
Fax: 91-124-4595550


OWNER'S SEAL & SIGNATURE

DLF Home Developers Limited
Authorised Signatory

ARCHITECT'S SEAL & SIGNATURE

PRATEEK BHATNAGAR
ARCHITECT
M.C.A., A.I.A.
Registration No.: CA/2003/50077
A-14735

| JAN.-2023. | Scale : 1:100 | |
|---|---|---|
| Drawing Title:- SECTION-BB TOWER-D | | Drawing N TD-10 |