UPS & BATTERY &
MACHINE ROOM-2
LVL+147470
TOWER-E

| SCHEDULE OF OPENINGS ON FLOOR | | | | | | | | |
|---|---|---|---|---|---|---|---|---|
| S.No | TYPE | WIDTH | HEIGHT | SILL HT | PER FLOOR | FIRE RATING | MATERIAL | LOCATION |
| 1. | FD2 | 1250 | 2400 | – | | 2 HRS | AS SPECIFIED | FIRE TOWER |
| 2. | FD3 | 1200 | 2400 | – | | 2 HRS | AS SPECIFIED | FIRE TOWER |
| 3. | GL | 1200 | 2400 | – | | | | |
| 4. | GL1 | 1500 | 2400 | – | | | | |
| | | | | | | | | |
| | | | | | | | | |
| | | | | | | | | |

| LEGEND | | |
|---|---|---|
| S.NO. | SYMBOL | DESCRIPTION |
| 1. | | QUICK RESPONSE PENDENT TYPE SPRINKLER 68°C (K-80) |
| 2. | | QUICK RESPONSE SIDE THROW TYPE SPRINKLER 68°C (K-80) |
| 3. | | 9 Ltr WATER TYPE FIRE EXTINGUISHER |
| 4. | | 4.5 kg CO2 PORTABLE FIRE EXTINGUISHER |
| 5. | | 6 kg ABC TYPE FIRE EXTINGUISHER |

| LEGEND :- | | |
|---|---|---|
| | 1 | 160Ø uPVC SOIL D/T PIPE |
| | 2 | 110Ø uPVC WASTE D/T PIPE |
| | 3 | 110Ø uPVC ANTISYPHONE PIPE |
| | 4 | 110Ø uPVC KITCHEN WASTE PIPE |
| | 5 | 160Ø uPVC RAIN WATER DOWNTAKE PIPE |
| | 6 | DOMESTIC WATER SUPPLY DOWNTAKE PIPE |
| | 7 | FLUSHING WATER SUPPLY DOWNTAKE PIPE |
| | 8 | 110Ø uPVC BALCONY DRAIN PIPE |
| | 9 | 110Ø uPVC CONDENSATE DRAIN PIPE |
| P.T. | | 9" TRAP |
| M.N.T. | | MULTI NAHANI TRAP |
| | | BASIN OUTLET |
| | A | 110Ø uPVC SOIL PIPE |
| | B | 110Ø uPVC WASTE PIPE |
| | C | 50Ø uPVC WASTE PIPE |
| | D | 40Ø uPVC KITCHEN SINK & WASH BASIN OUTLET PIPE |

PIPE SLEEVE LEGEND :-

| | |
|---|---|
| 11 | 150Ø SLEEVE FOR SOIL & WASTE PIPE AT 50MM ABOVE FROM TOILET SUNK |
| 12 | 50Ø SLEEVE FOR WATER SUPPLY PIPE AT 50MM ABOVE FROM TOILET SUNK |

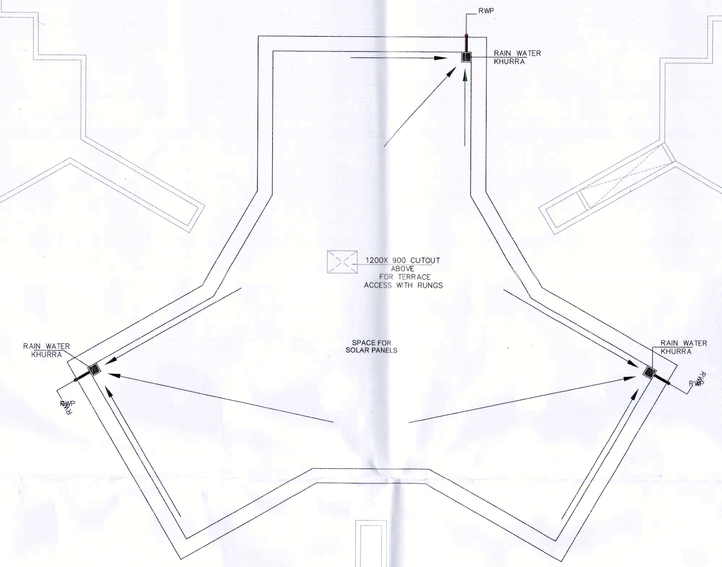


TOP ROOF
LVL+150245
TOWER-E

Note :-

1. BUILDING WILL BE DESIGNED (STRUCTURES) AS PER RELEVENT IS CODES FOR EARTH QUAKE RESISTANCE.
2. THE BUILDING IS ARTIFICALLY LIT AND MECHANICALLY VENTILATED.

LEGEND: –

PROJECT :

REVISED BUILDING PLANS OF GROUP HOUSING COLONY AREA MEASURING 25.087 ACRES (LICENCE NO. 123 OF 2012 DATED 20-12-2012 IN SECTOR-63, GURGAON BEING DEVELOPED BY ARLIE BUILDERS & DEVELOPERS PVT. LTD. AND OTHERS IN COLLABORATION WITH DLF HOME DEVELOPERS LTD(EARLIER KNOWN AS DLF NEW GURGAON HOME DEVELOPERS PVT.LTD)

ARCHITECTURE:

ARCOP

ARCOP ASSOCIATES PVT LTD
Plot No. 36B, Sector-32, Intitutional Area,
Gurugram. Haryana. 122001. India
Tel.: 91-124-4595500
91-124-4595550
Fax: 91-124-4595550

TO BE READ WITH THIS OFFICE
MEMO NO. 2297
DATED: 20-01-2023

ATP(HQ) STP(HQ) Member BPAC STP(HQ) Member BPAC

ATP(HQ) Ram Avtar Bassi JD(HQ)

JD. DGTCP MEMBER BPAC

Building plans have been checked and found in order as per Public Health Services point of view.

EE(HQ) GMDA EE(HQ) GMDA GM(HQ) GMDA

| ARCHITECT'S SEAL & SIGNATURE | OWNER'S SEAL & SIGNATURE |
|---|---|
| PRATEEK BHATNAGAR ARCHITECT M.C.A.,A.I.I.A. Registration No.:- CA/2003/71077 A-14795 | DLF Home Developers Limited Authorised Signatory |

| | | |
|---|---|---|
| JAN.–2023. | Scale : 1:100 | |
| Drawing Title:– MACHINE ROOM-2 PLAN & ROOF PLAN TOWER-E | | Drawing No:– TE-06 |