LEGEND FOR FIRE FIGHTING

DESCRIPTION	SYMBOL
EXTERNAL FIRE HYDRANT PIPE	
EXTERNAL FIRE HYDRANT	FH (FH)
BUTTERFLY VALVE	
NON RETURN VALVE	
EXTERNAL FIRE HOSE CABINATE	EFHC EFHC

LEGEND FOR SEWERAGE

DESCRIPTION	SYMBOL
SEWER PIPE	
SEWER MANHOLE	SM1
PRE-FABRICATED GREASE TRAP	

LEGEND FOR STORM WATER

DESCRIPTION	SYMBOL
STORM WATER PIPE	
STORM WATER MANHOLE	
DE-SILTING CHAMBER 2.0X1.2M	
RAIN WATER HARVESTING PIT 3.5MX2.0M	

LEGEND FOR WATER SUPPLY

DESCRIPTION	SYMBOL
DOMESTIC WATER SUPPLY PIPE	
FLUSHING WATER SUPPLY PIPE	
WATER METER	WM
VALVE	

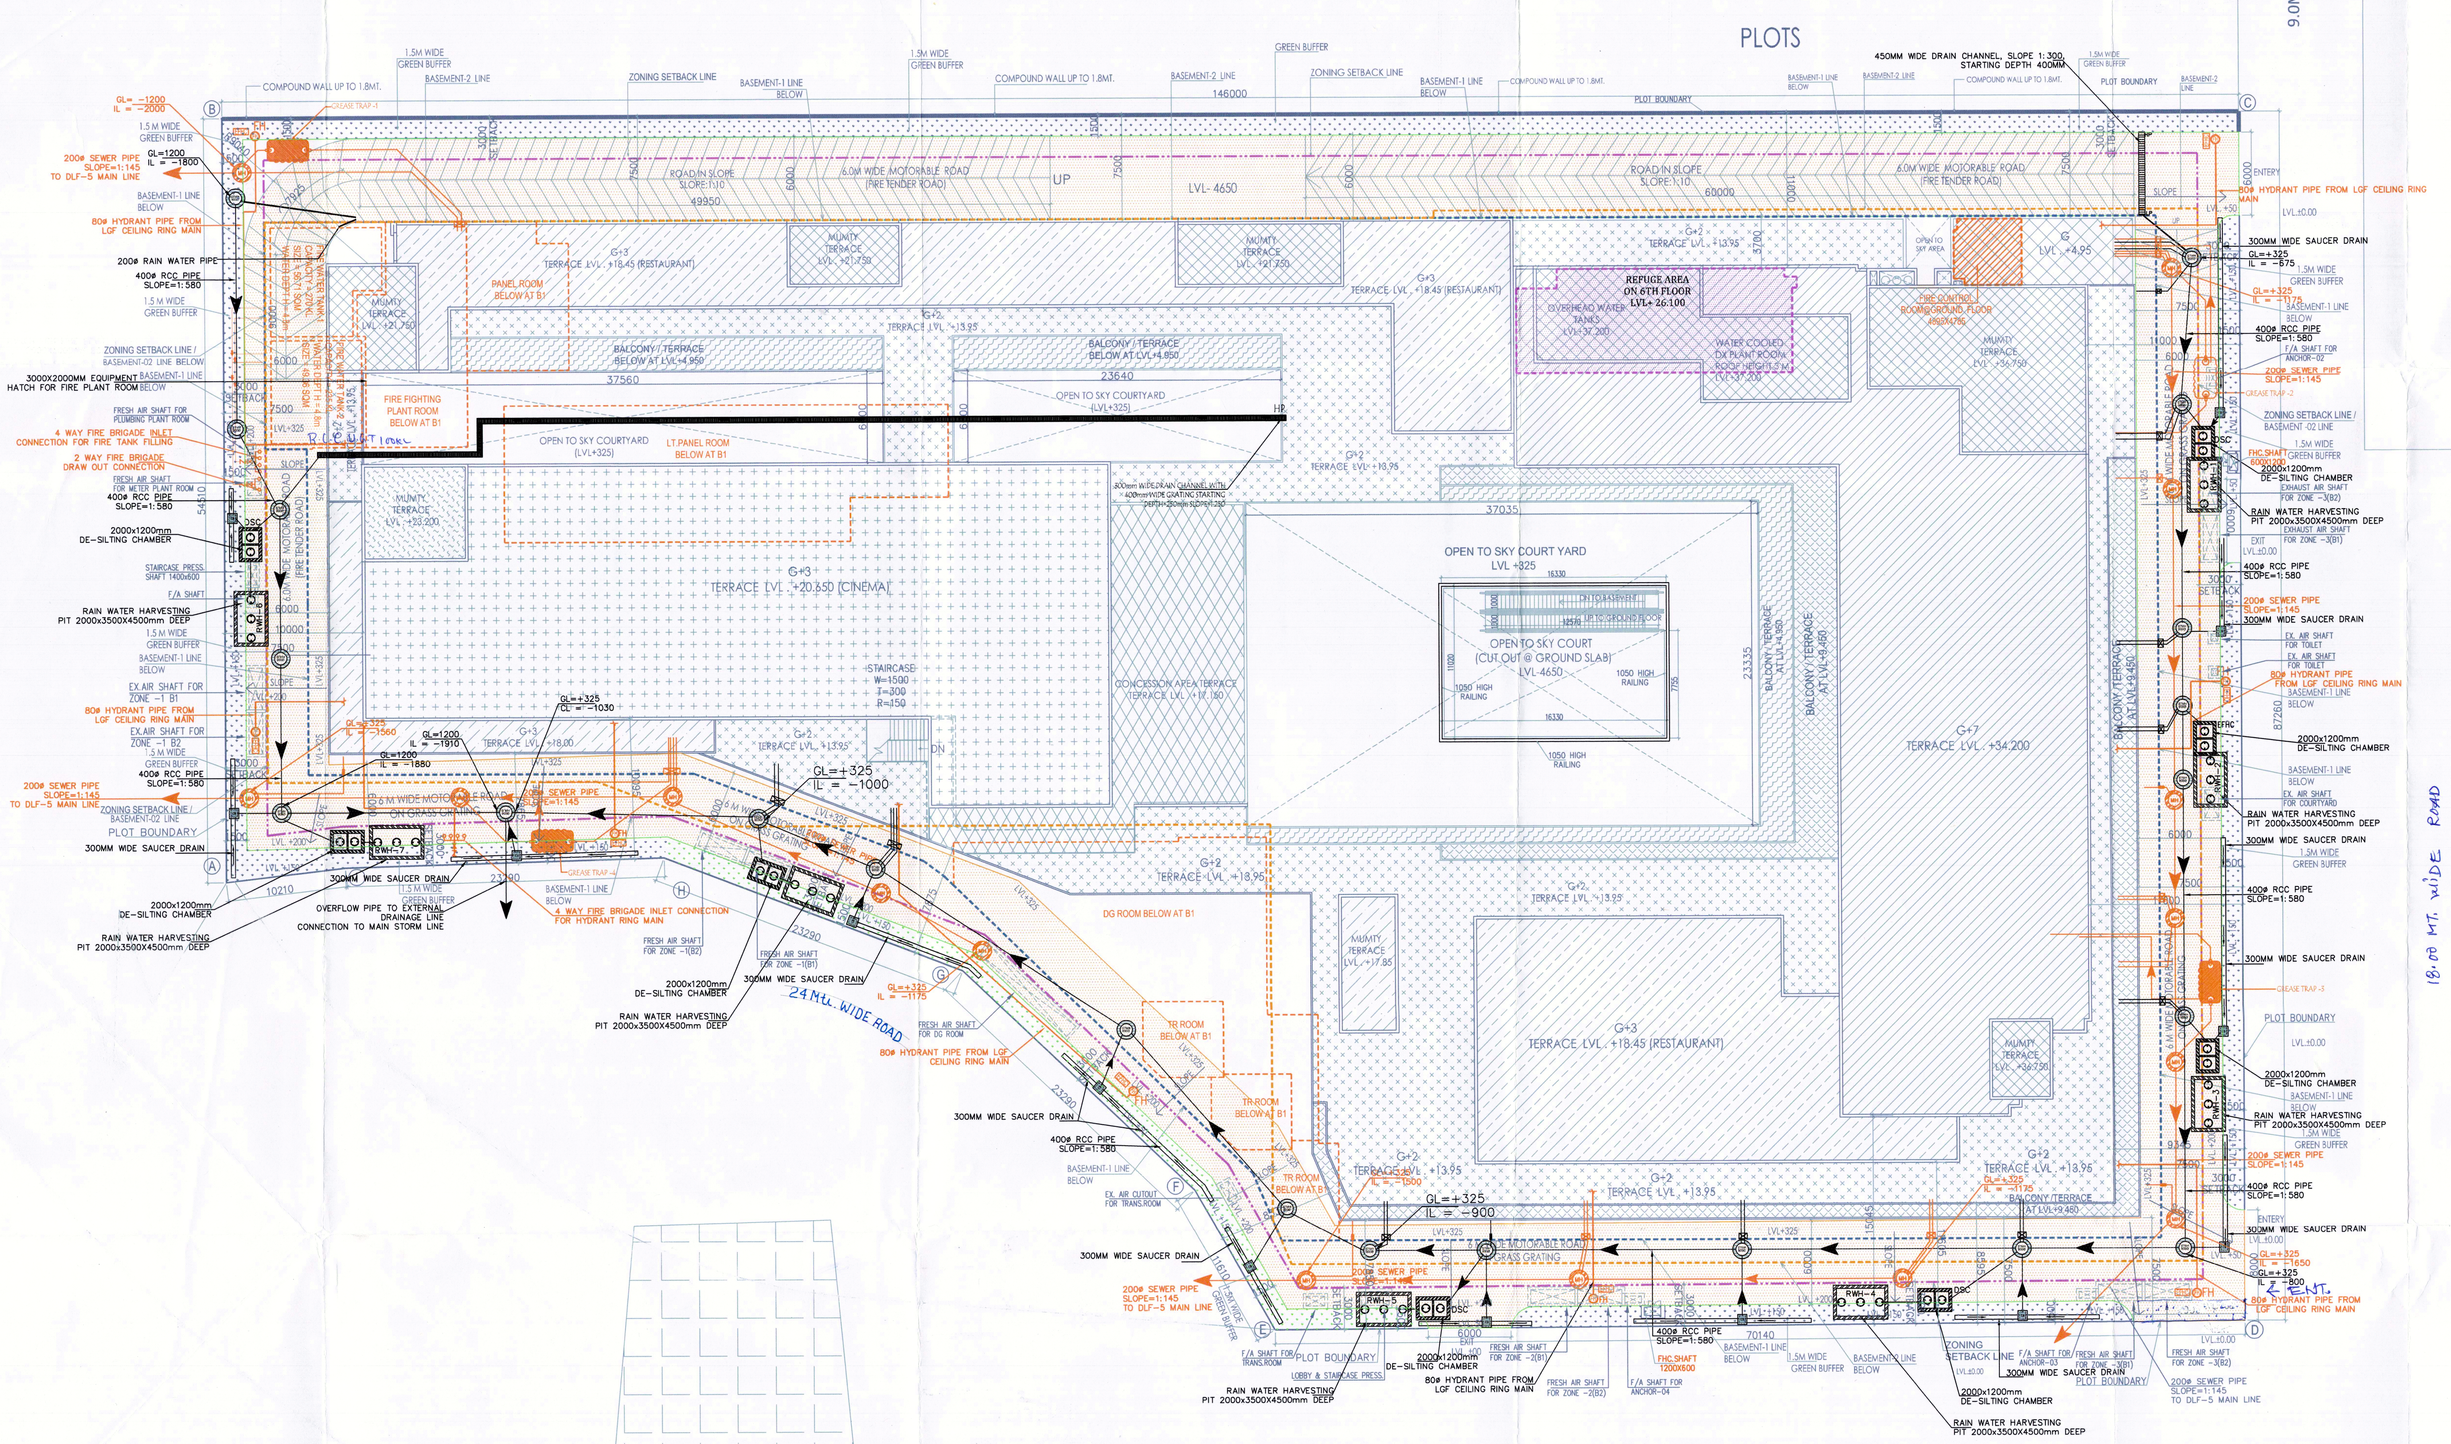

Note :-

1. BUILDING HAS AUTOMATIC SPRINKLER SYSTEM.
2. BUILDING WILL BE DESIGNED (STRUCTURES) AS PER RELEVANT IS CODES FOR EARTH QUAKE RESISTANCE.
3. BUILDING IS ARTIFICIALLY LIGHTED MECHANICALLY VENTILATED AND AIR CONDITIONED WITH 100% POWER BACKUP.
4. ALL THE SHAFT WILL BE PROVIDED WITH GALVANIZED METAL GRATING FLUSH TO THE ROAD LEVEL TO TAKE FIRE TENDER LOAD.

PROJECT:

PROPOSED BUILDING PLAN OF (SUMMIT PLAZA) COMMERCIAL SITE UNDER TRANSIT ORIENNTED DEVELOPMENT (TOD) POLICY DATED 09.02.2016 ON THE AREA MEASURING 2.65 ACRES FALLING IN RESIDENTIAL CUM-GROUP HOUSING COLONY NAMELY DLF-5 (FORMERLY KNOWN AS DLF CITY PHASE-V), GURUGRAM BEING DEVELOPED BY DLF LIMITED.

ASSOCIATE ARCHITECTS

RSMS ARCHITECTS PVT. LTD.
69,Nora Niwas Bhawani Kunj
(Behind D2), Vasant Kunj,
New Delhi-110070.
Tel.: 011-26898616,26898617
www.rsms-arch.com

ATP Member Secretary BPC | CTP (HQ) Member BPC | CTP (HQ) Chairman BPC

Ram Avtar Bassi AD(HQ) | Ram Avtar Bassi AD(HQ)

Checked and found ok for Public Health (Internal) Service only subject to comments in the Building Plan No. BS/HQ/...

Building Executive (HQ) HSVP, Panchkula

DD (HQ) Member BSAC

ARCHITECT'S SEAL & SIGNATURE	OWNER'S SEAL & SIGNATURE

13 APRIL- 2021 | Scale :1: 200

Drawing Title:- SITE PLAN (SEWERAGE SUPPLY SCHEME) (WATER SUPPLY & IRRIGATION SCHEME) (STORM WATER SCHEME)

Drawing No:- ST-02