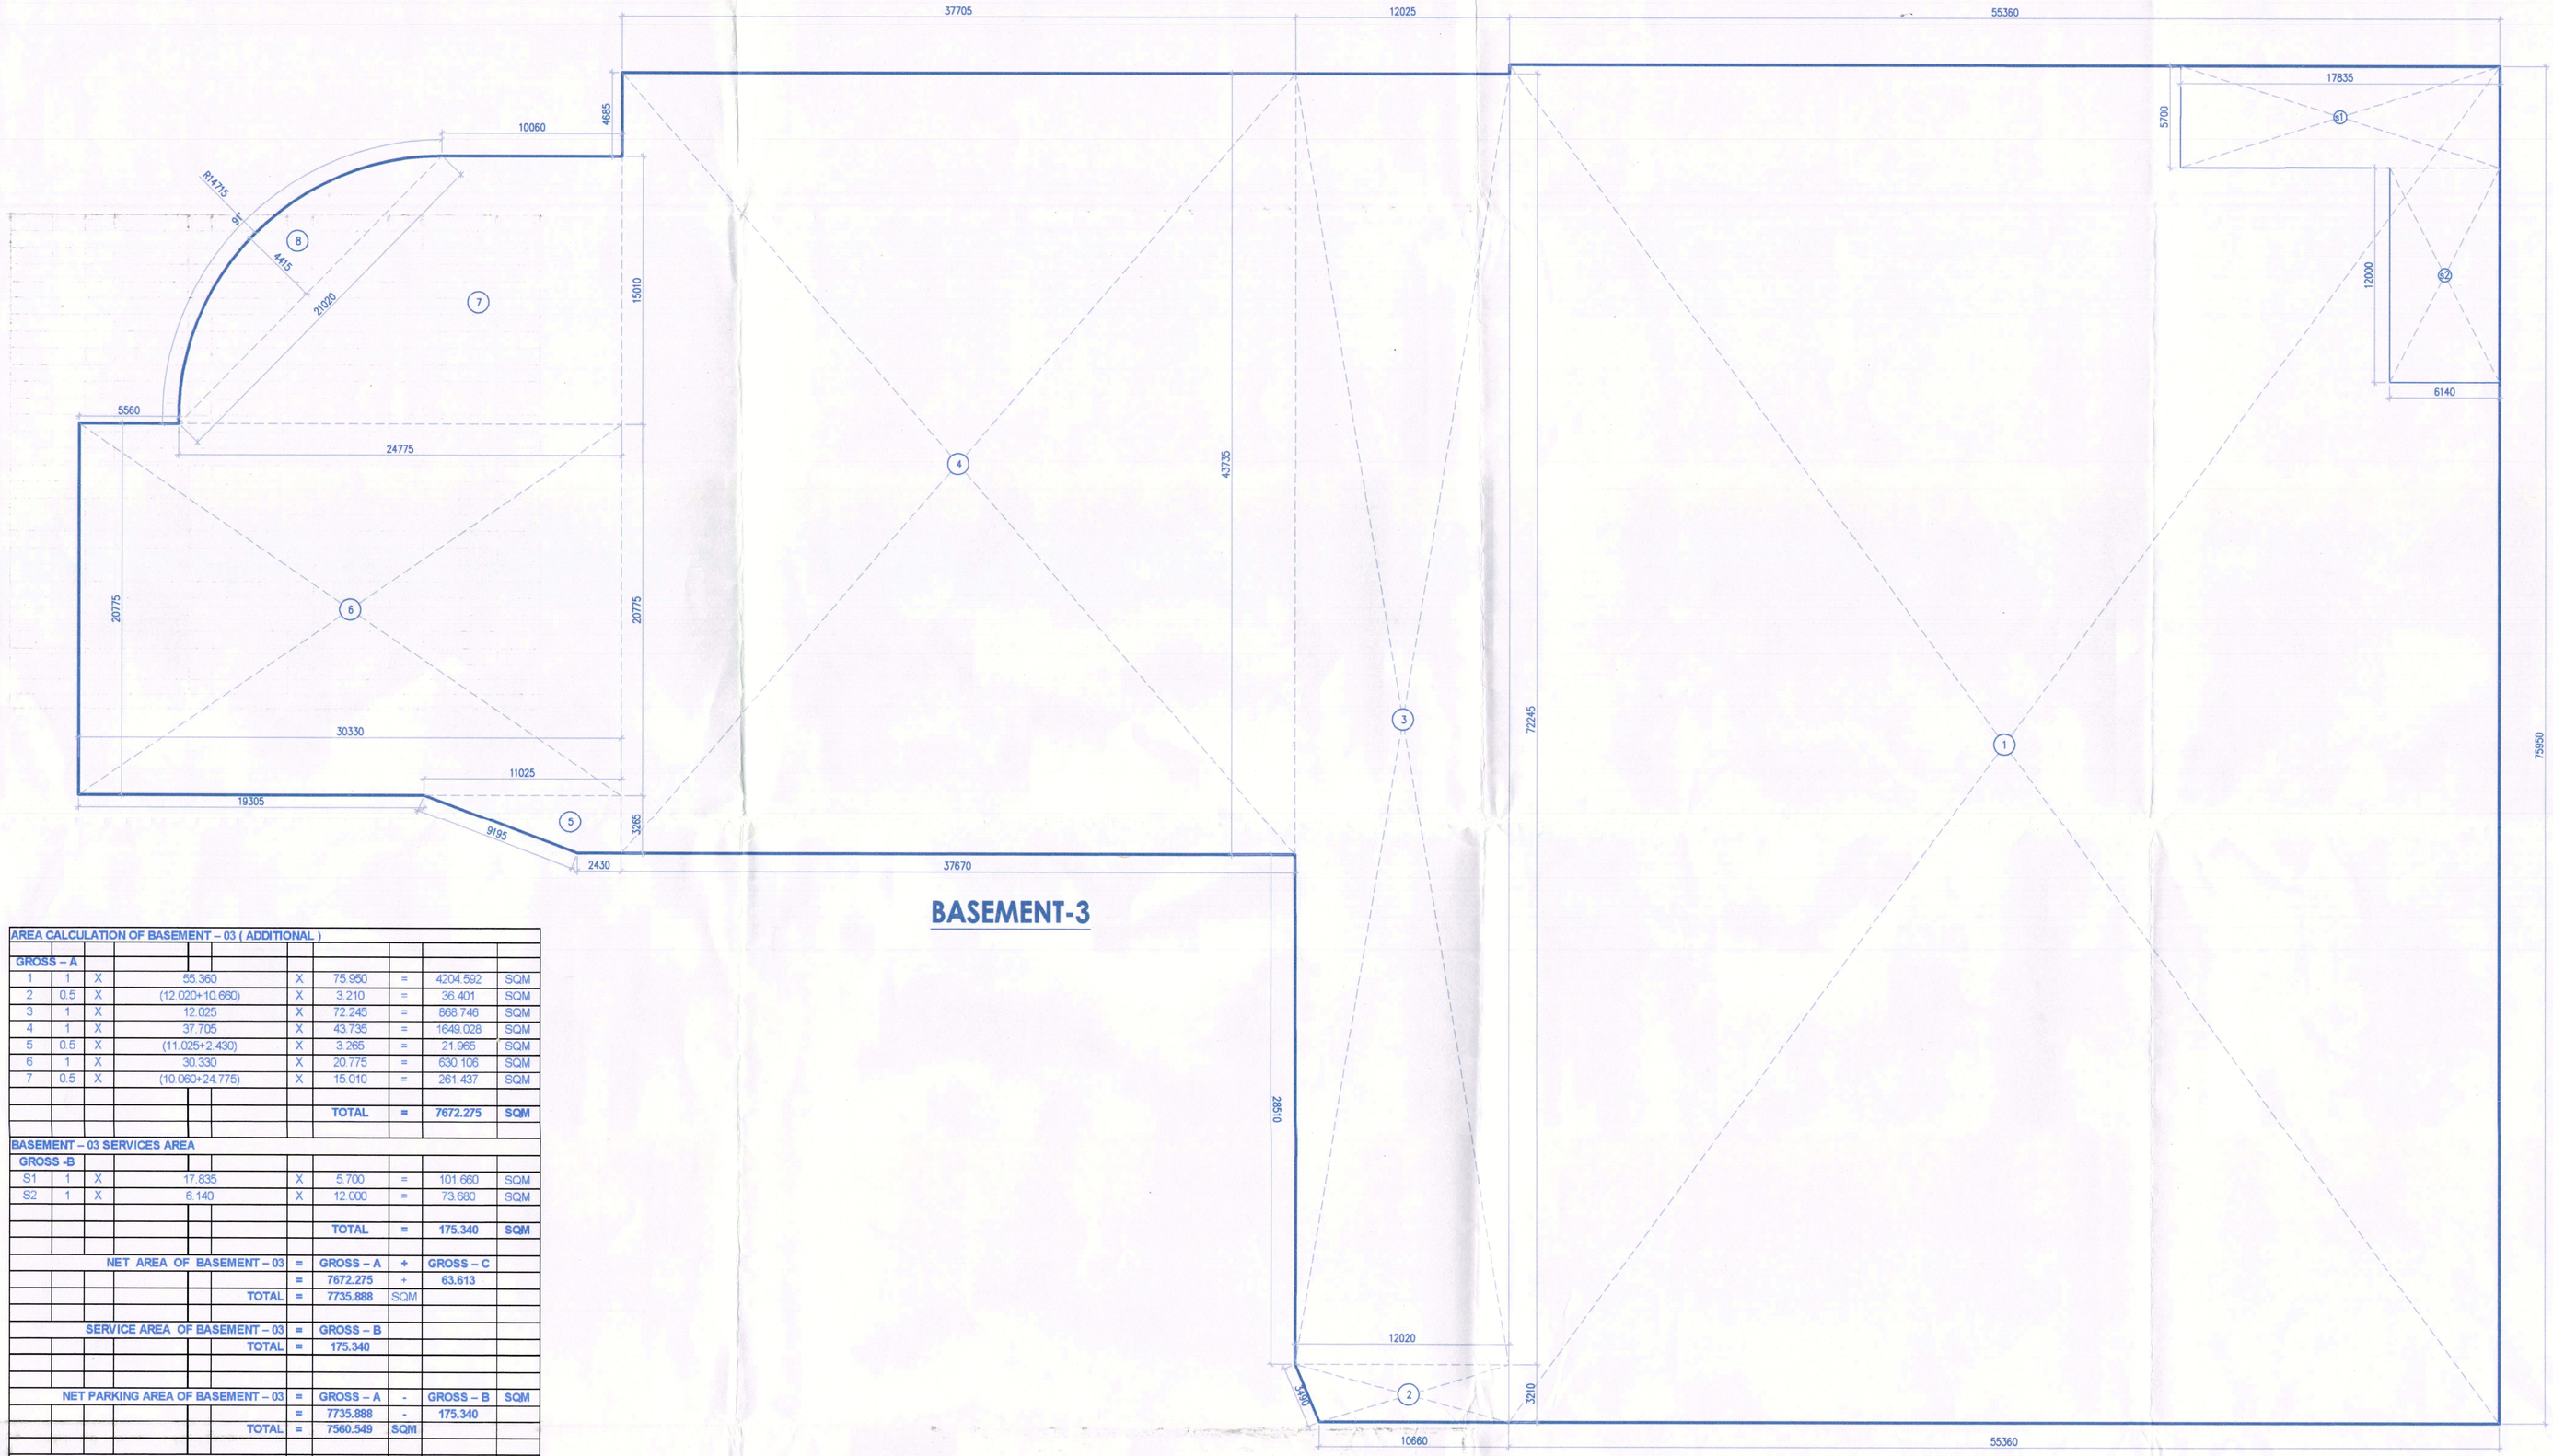

BASEMENT-3

AREA CALCULATION OF BASEMENT – 03 (ADDITIONAL)								
GROSS – A								
1	1	X	55.360	X	75.950	=	4204.592	SQM
2	0.5	X	(12.020+10.660)	X	3.210	=	36.401	SQM
3	1	X	12.025	X	72.245	=	868.746	SQM
4	1	X	37.705	X	43.735	=	1649.028	SQM
5	0.5	X	(11.025+2.430)	X	3.265	=	21.965	SQM
6	1	X	30.330	X	20.775	=	630.106	SQM
7	0.5	X	(10.060+24.775)	X	15.010	=	261.437	SQM
					TOTAL	=	7672.275	SQM

BASEMENT – 03 SERVICES AREA							
GROSS -B							
S1	1	X	17.835	X	5.700	=	101.660	SQM
S2	1	X	6.140	X	12.000	=	73.680	SQM
					TOTAL	=	175.340	SQM

NET AREA OF BASEMENT – 03					=	GROSS – A	+	GROSS – C	
					=	7672.275	+	63.613	
				TOTAL	=	7735.888	SQM		
SERVICE AREA OF BASEMENT – 03					=	GROSS – B			
				TOTAL	=	175.340			
NET PARKING AREA OF BASEMENT – 03					=	GROSS – A	-	GROSS – B	SQM
					=	7735.888	-	175.340	
				TOTAL	=	7560.549	SQM		
NO OF CAR ACHIEVABLE OF BASEMENT -03					=	7560.549	/	32	
					=	236.267		CARS	
				OR SAY	=	236		CARS	

BASEMENT – 03 (ADDITIONAL) AREA																			
ARC AREA																			
GROSS – C																			
8	3.14	X	14.715	X	14.715	X	91	/	360	-	0.5	X	14.715	-	4.415	X	21.020	=	63.613	SQM
																	TOTAL	=	63.613	SQM

Note :-

1. BUILDING HAS AUTOMATIC SPRINKLER SYSTEM
2. BUILDING WILL BE DESIGNED (STRUCTURES) AS PER RELEVENT IS CODES FOR EARTH QUAKE RESISTANCE.
3. BUILDING IS ARTIFICIALLY LIGHTED MECHANICALLY VENTILATED & AIRCONDITIONED WITH 100% POWER BACKUP

ARCHITECT (H.Q.) S.T.P. Member Secretary B.P.C. | A.P. (C) Member B.P.C. | C.T.P. (Hr.) Chairman B.P.C.

Ram Avtar Bassi AD(HQ)

DDT (HQ) Member BPAC

JD PA ATP

PROJECT:

PROPOSED BUILDING PLAN OF (SUMMIT PLAZA) COMMERCIAL SITE UNDER TRANSIT ORIENNTED DEVELOPMENT (TOD) POLICY DATED 09.02.2016 ON THE AREA MEASURING 2.65 ACRES FALLING IN RESIDENTIAL CUM-GROUP HOUSING COLONY NAMELY DLF-5 (FORMERLY KNOWN AS DLF CITY PHASE-V), GURUGRAM BEING DEVELOPED BY DLF LIMITED.

ASSOCIATE ARCHITECTS

RSMS ARCHITECTS

RSMS ARCHITECTS PVT. LTD.
69,Nora Niwas Bhawani Kunj
(Behind D2), Vasant Kunj,
New Delhi-110070.
Tel.: 011-26898616,26898617
www.rsms-arch.com

ARCHITECT'S SEAL & SIGNATURE | OWNER'S SEAL & SIGNATURE

13 APRIL- 2021 | Scale :1:200

Drawing Title:- BASEMENT-03 AREA CALCULATION

Drawing No:- BS-04