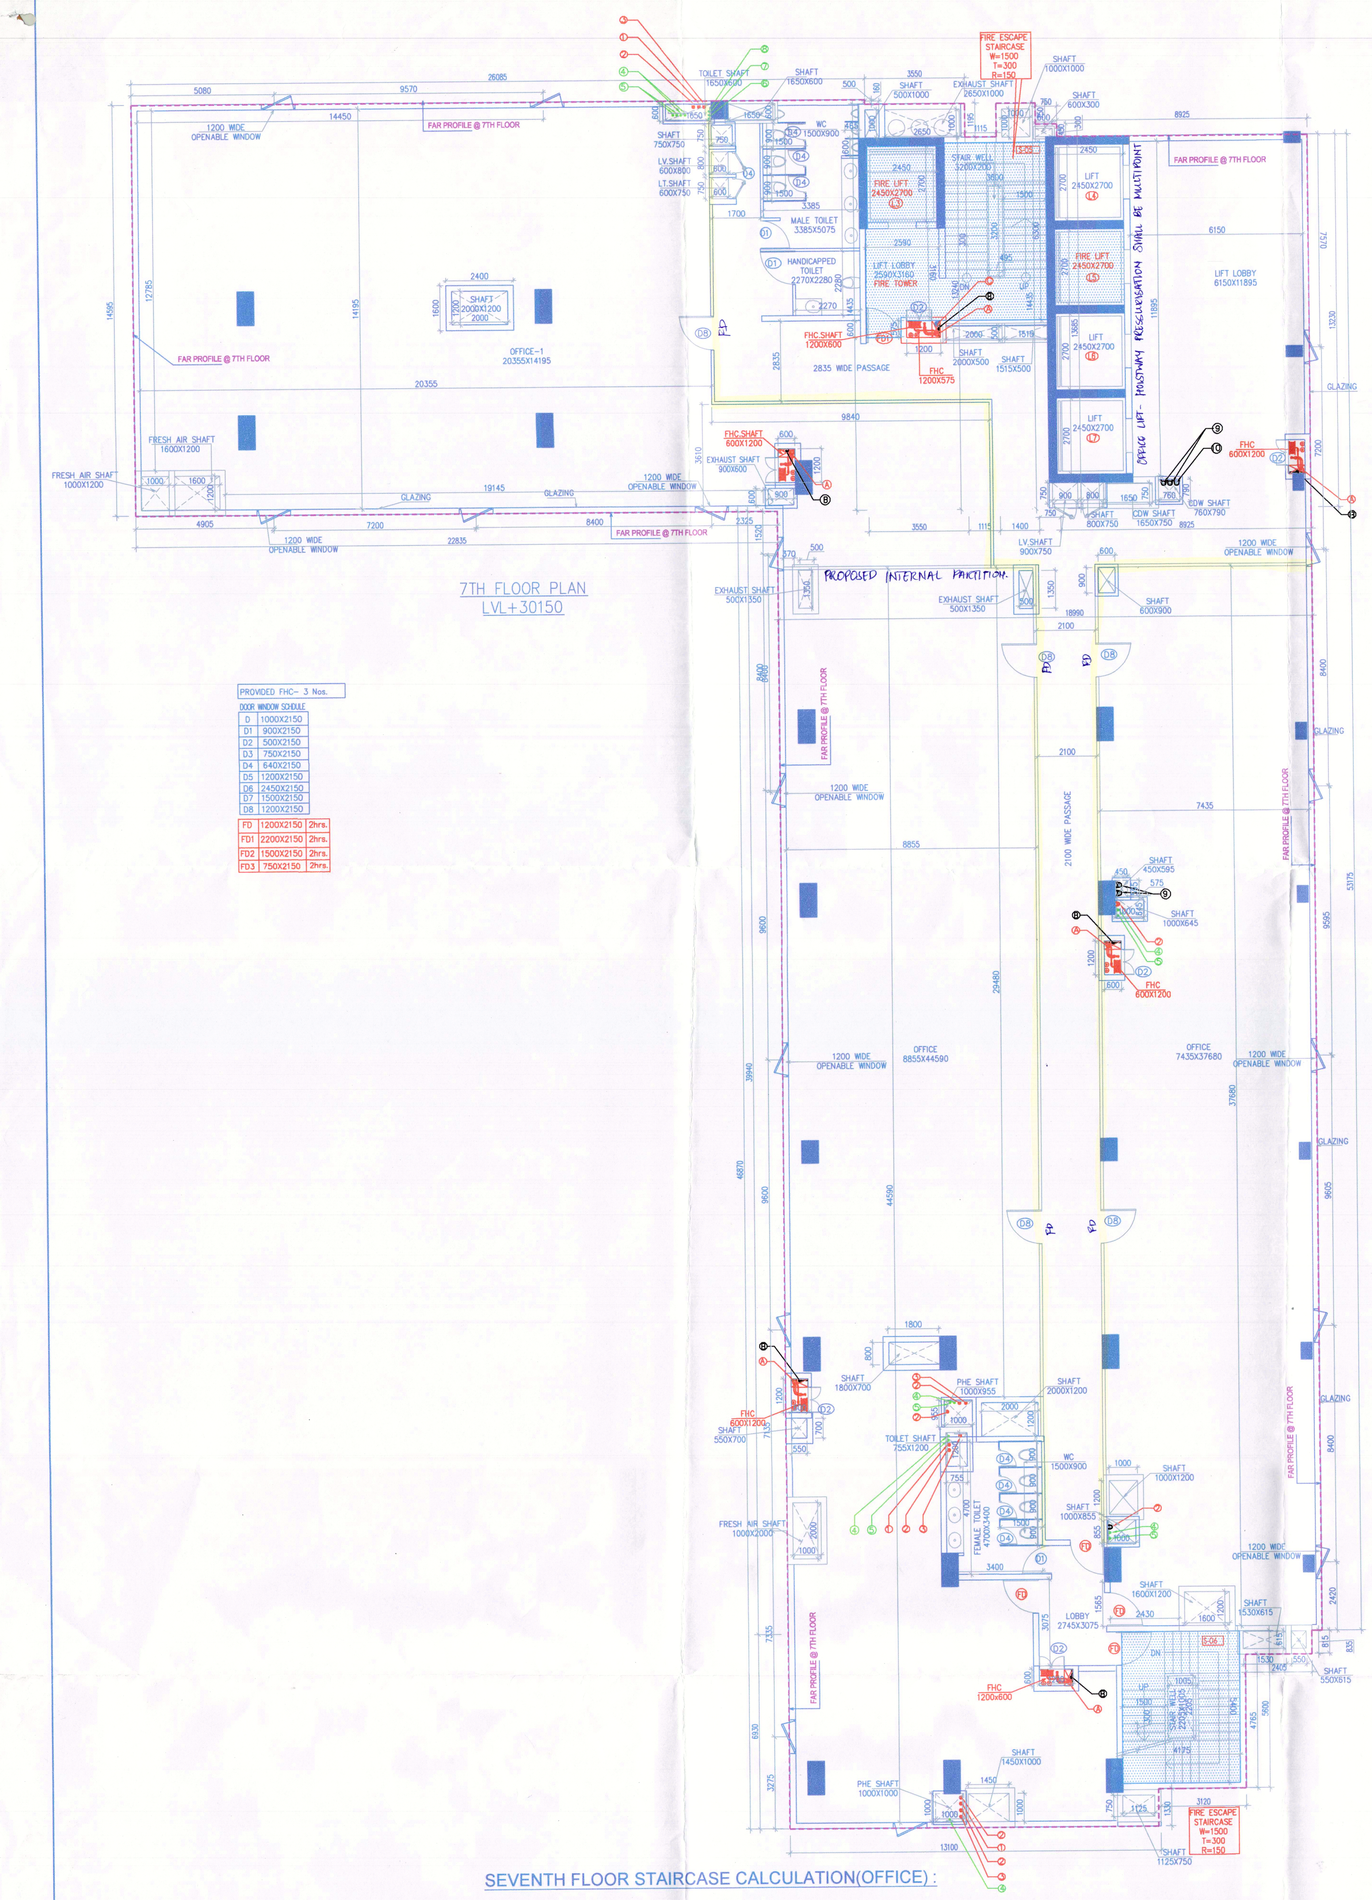
7TH FLOOR PLAN
LVL+30150
PROPOSED INTERNAL PARTITION
FAR PROFILE @ 7TH FLOOR
1200 WIDE OPENABLE WINDOW
PROVIDED FHC- 3 Nos.
SHAFT 1600X700
SHAFT 1000X1000
SHAFT 1000X1000
SHAFT 1000X1000