


DRAINAGE WATER SUPPLY LAYOUT

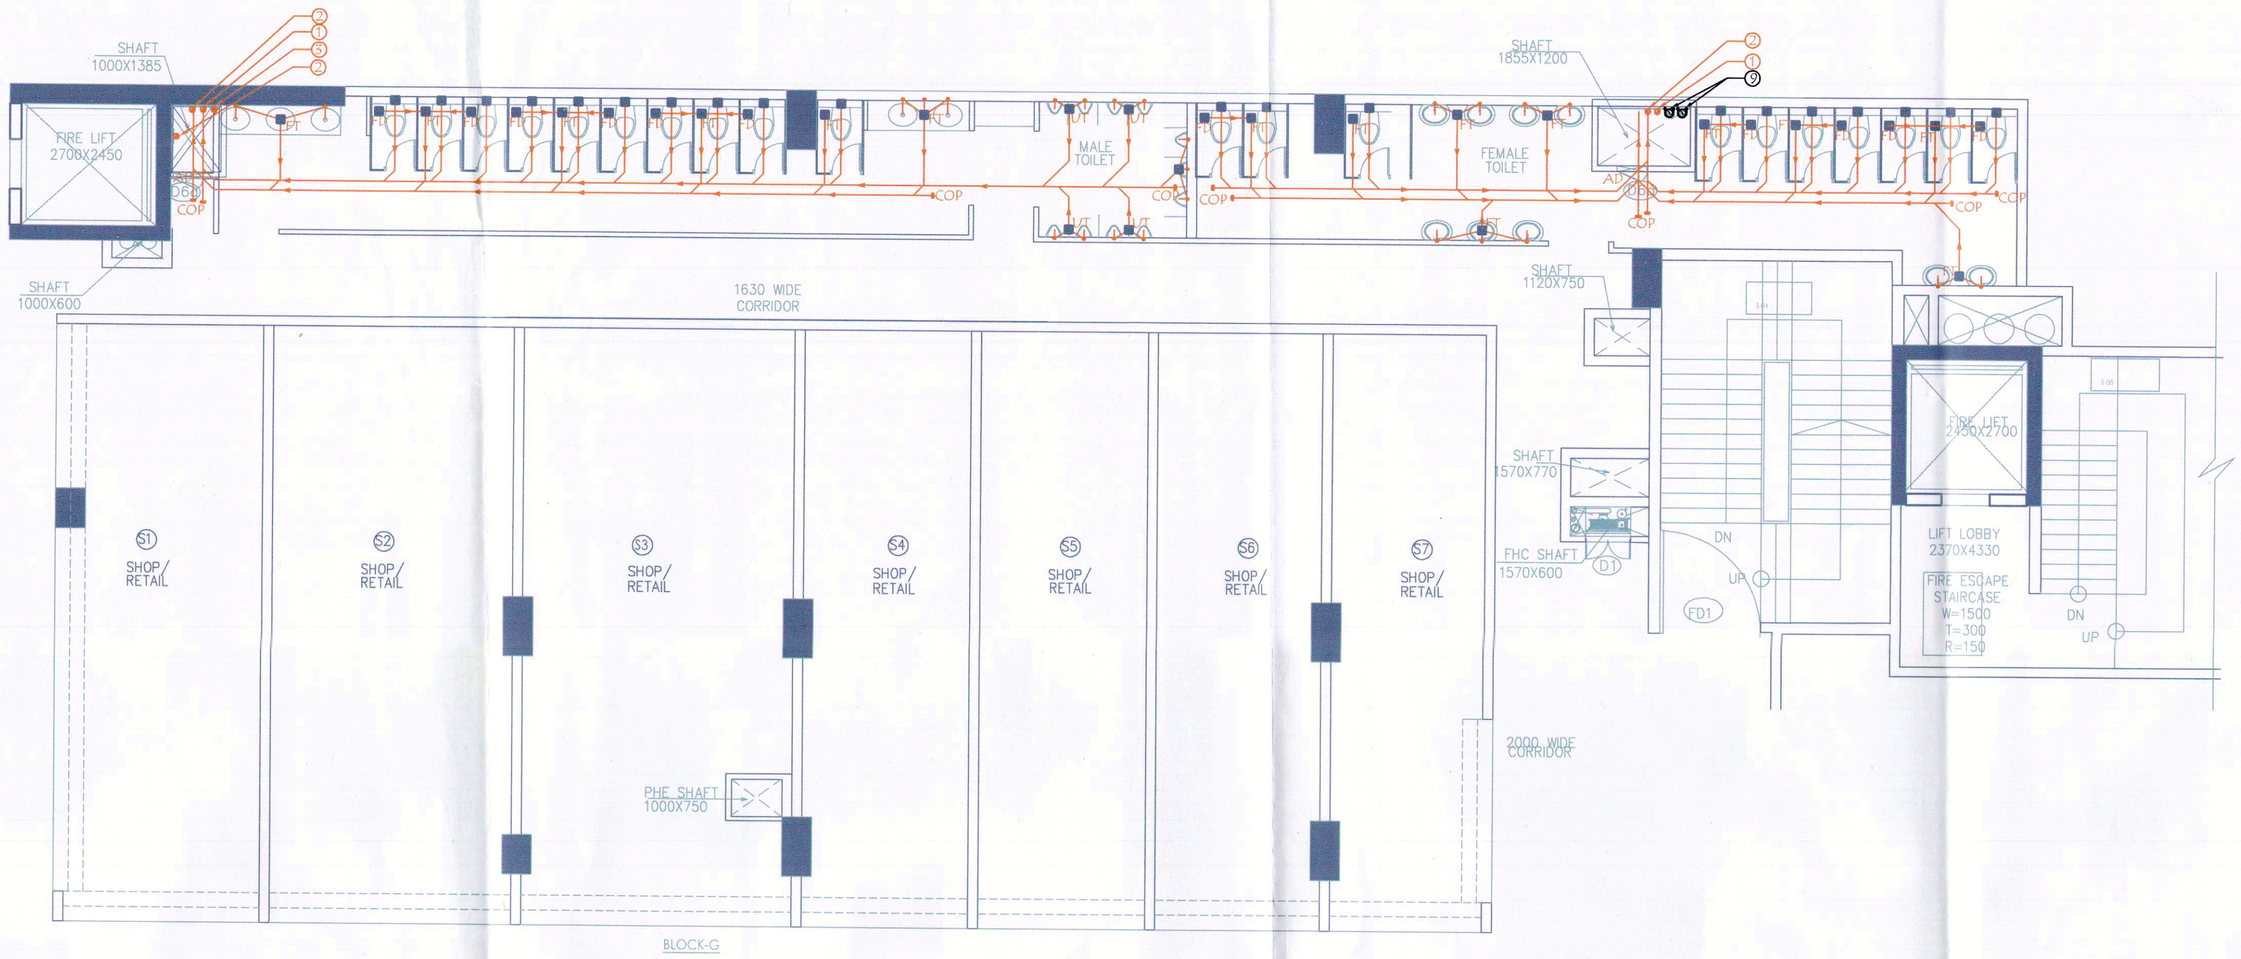


WATER SUPPLY LAYOUT

| PLUMBING LEGEND: | | |
|---|---|---|
| DESCRIPTION | | Symbol |
| 100Ø VERTICAL SOIL & VENT PIPE | | |
| 100Ø VERTICAL WASTE & VENT PIPE | | |
| 100Ø ANTISYPHONIC PIPE | | |
| DOMESTIC WATER SUPPLY DOWN TAKE PIPE | | |
| FLUSHING WATER SUPPLY DOWN TAKE PIPE | | |
| DOMESTIC WATER SUPPLY RISER PIPE | | |
| FLUSHING WATER SUPPLY RISER PIPE | | |
| SOFT WATER SUPPLY RISER PIPE | | |
| 150Ø RAIN WATER PIPE FOR TERRACE | | |
| FLOOR TRAP CORE CUT 150x150mm | | FT |
| FLOOR DRAIN CORE CUT 150X150mm | | FD |
| URINAL TRAP CORE CUT 150x150mm | | UT |
| CLEAN OUT PLUG | | COP |
| FLOOR CLEAN OUT PLUG | | FCO |
| 150X150mm CUTOUT | | |
| BALL VALVE | | BV |
| ACCESS DOOR | | ADO |
| WC TO VERTICAL | 100Ø | |
| UT TO VERTICAL | 100Ø | |
| WC TO HEADER | 100Ø | |
| UT TO HEADER | 100Ø | |
| UR TO VT | 40Ø | |
| FT TO VERTICAL | 100Ø | |
| FT TO HEADER | 100Ø | |
| FD TO FT | 50Ø | |
| WB TO FT | 32Ø | |

## Note :-

1. BUILDING HAS AUTOMATIC SPRINKLER SYSTEM
2. BUILDING WILL BE DESIGNED (STRUCTURES) AS PER RELEVENT IS CODES FOR EARTH QUAKE RESISTANCE.
3. BUILDING IS ARTIFICIALLY LIGHTED MECHANICALLY VENTILATED & AIRCONDITIONED WITH 100% POWER BACKUP

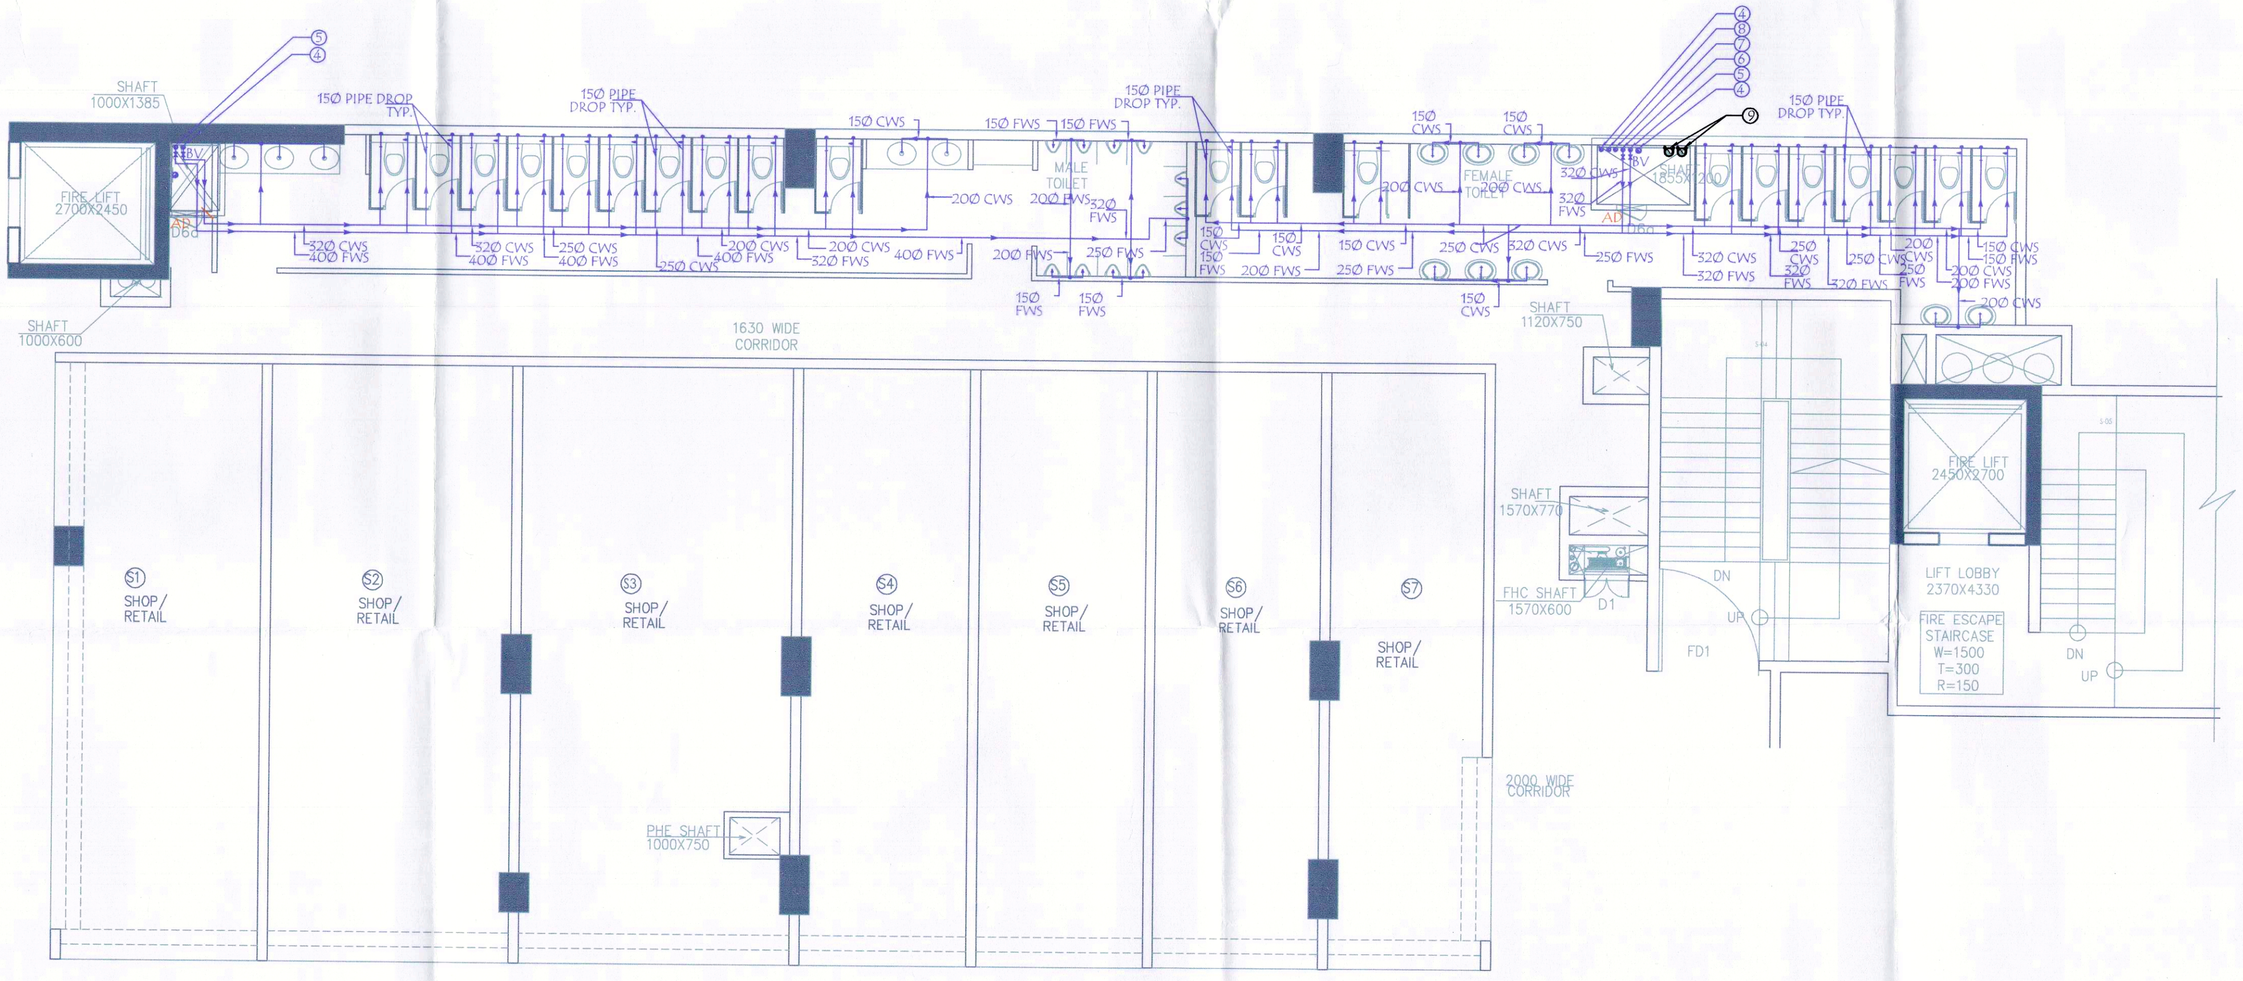ARCHITECT (H.O.) S.T.P. Member Secretary B.P.C. | T.P (G) Member B.P.C. | C.T.P (Hr.) Chairman B.P.C.

Ram Avtar Bassi AD(HQ)

Checked and found ok for Public Health (Internal Service only). Client to coordinate with in future. 10/4/2021 178641

Superintending Engineer (HQ) HSVP, Panchkula

JD FA ATP

DDT (TD) Member BPAC

PROJECT:

PROPOSED BUILDING PLAN OF (SUMMIT PLAZA) COMMERCIAL SITE UNDER TRANSIT ORIENNTED DEVELOPMENT (TOD) POLICY DATED 09.02.2016 ON THE AREA MEASURING 2.65 ACRES FALLING IN RESIDENTIAL CUM-GROUP HOUSING COLONY NAMELY DLF-5 (FORMERLY KNOWN AS DLF CITY PHASE-V), GURUGRAM BEING DEVELOPED BY DLF LIMITED.

ASSOCIATE ARCHITECTS

RSMS ARCHITECTS PVT. LTD.
69,Nora Niwas Bhawani Kunj
(Behind D2), Vasant Kunj,
New Delhi-110070.
Tel.:011-26898616,26898617
www.rsms-arch.com

ARCHITECT'S SEAL & SIGNATURE | OWNER'S SEAL & SIGNATURE

13 APRIL- 2021 | Scale : N.T.S

Drawing Title:-

TOILET DETAIL

Drawing No:- TD-01