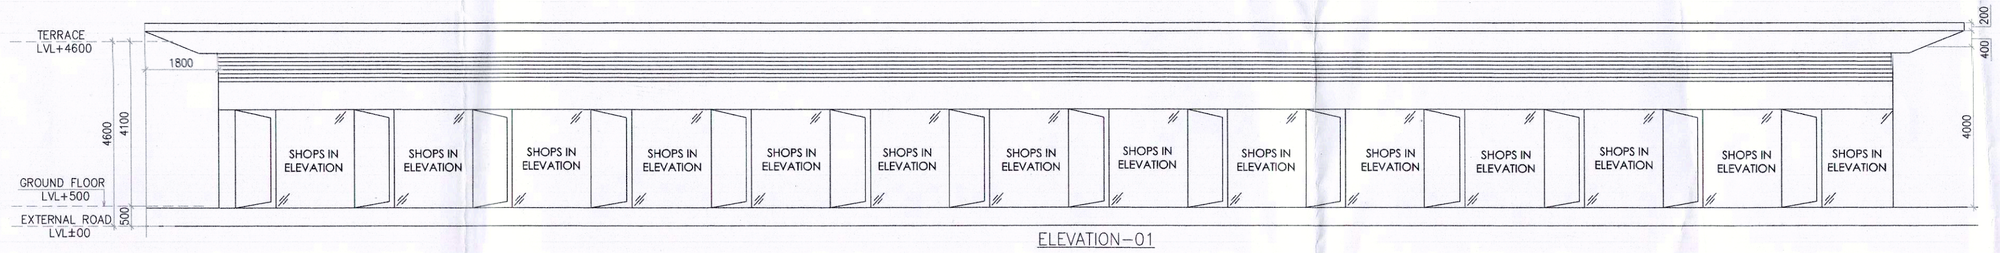

ELEVATION–01

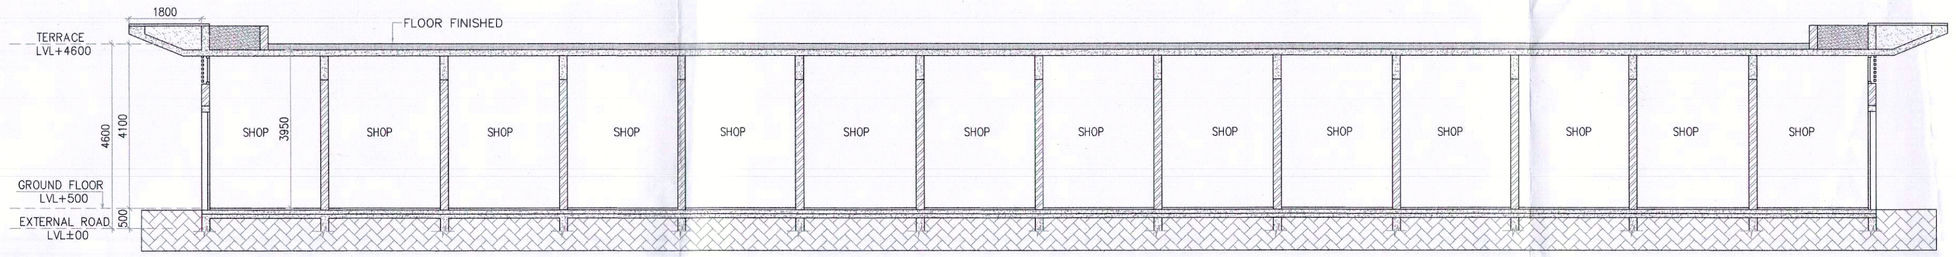

SECTION A–A'

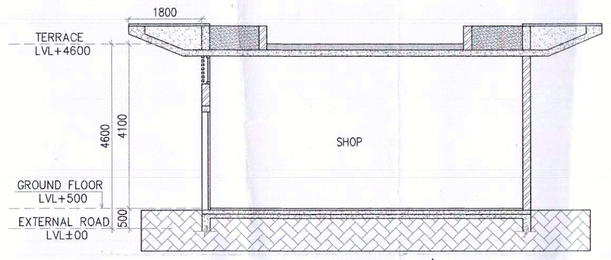

SECTION B–B'

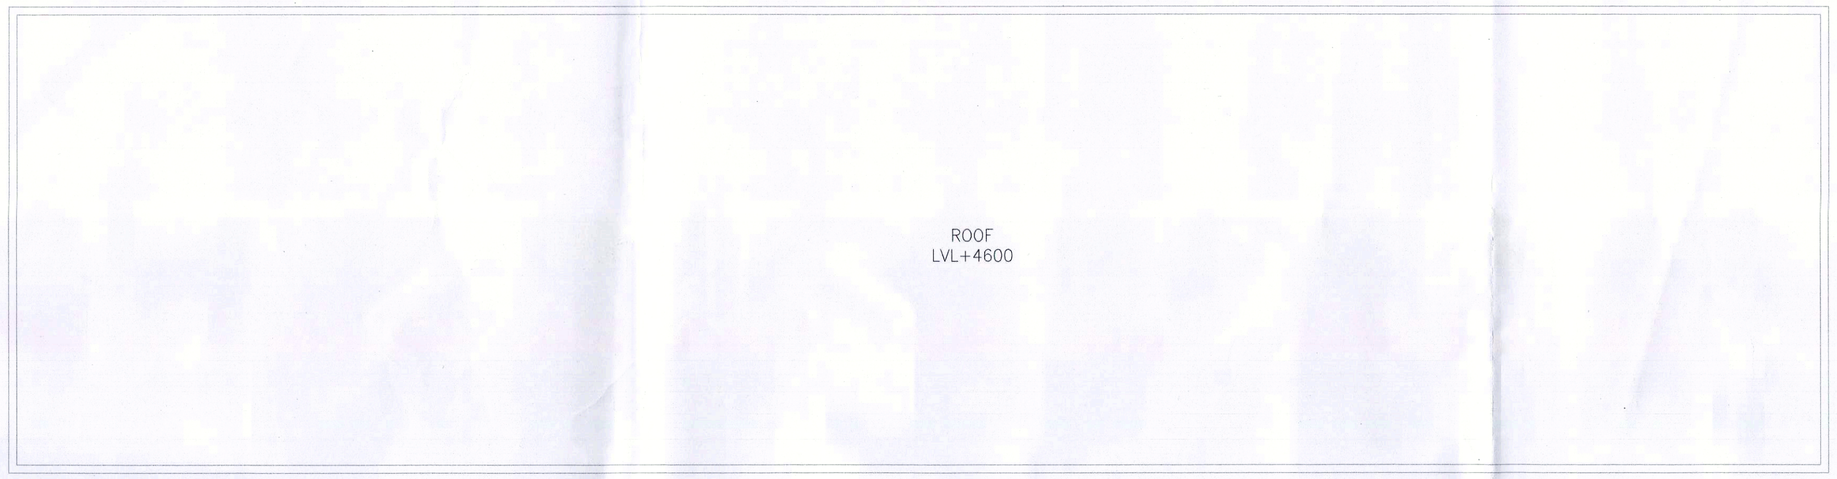

ROOF PLAN
LVL+4600

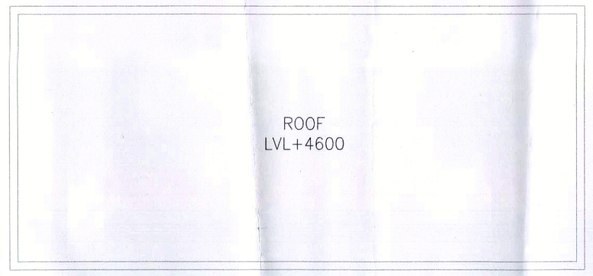

ROOF PLAN
LVL+4600

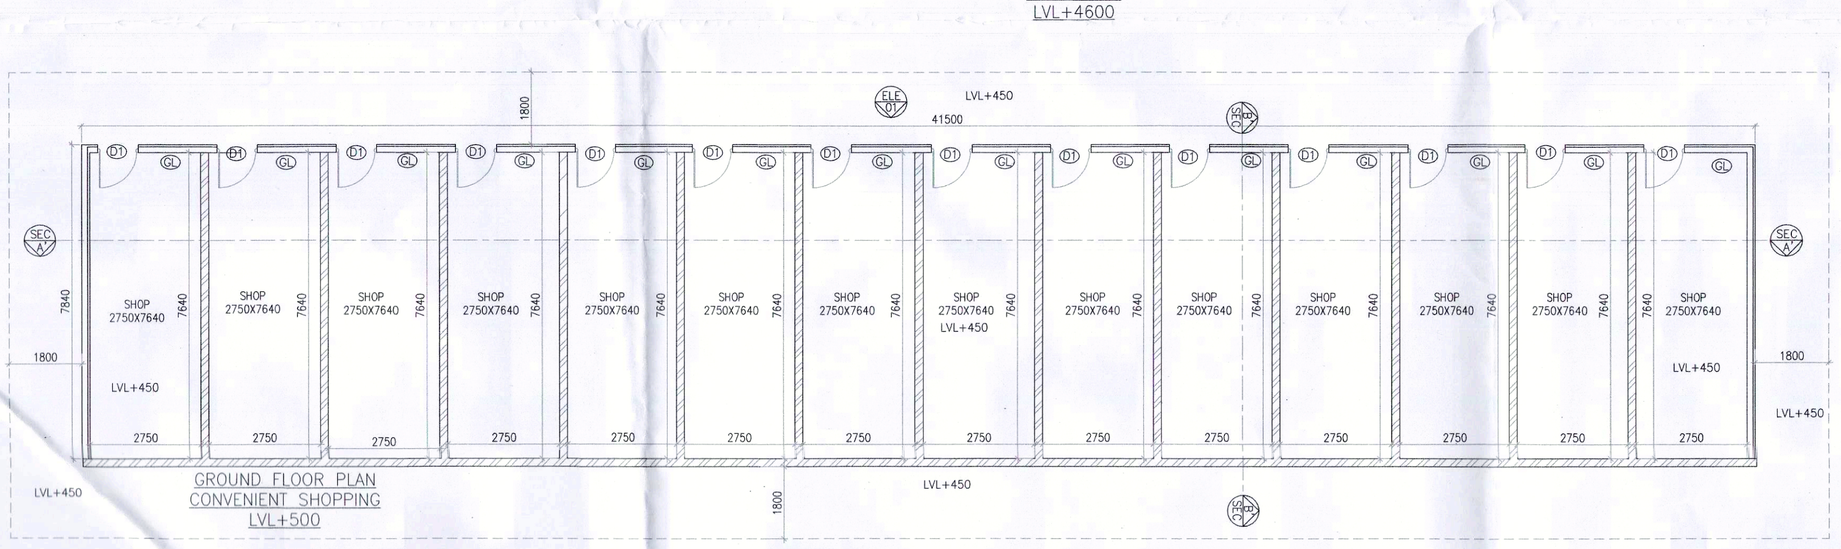

GROUND FLOOR PLAN
CONVENIENT SHOPPING
LVL+500

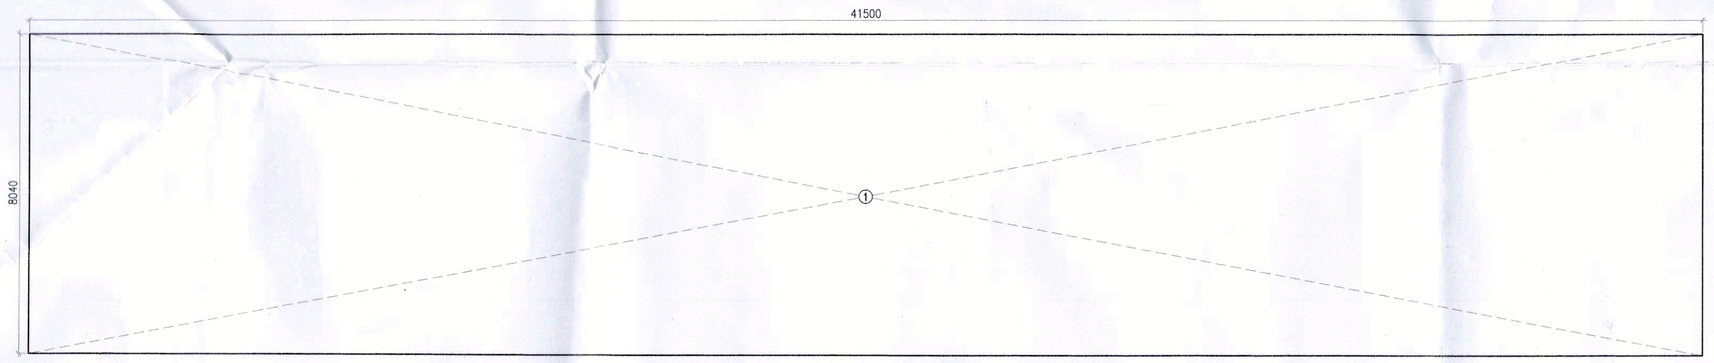

CONVENIENT SHOPPING
AREA CALCULATION

1 = 41.500 X 8.040 = 333.66 SQM
2 = 10.675 X 4.780 = 51.026 SQM
TOTAL FAR & GROUN COVERAGE = 384.686 SQM

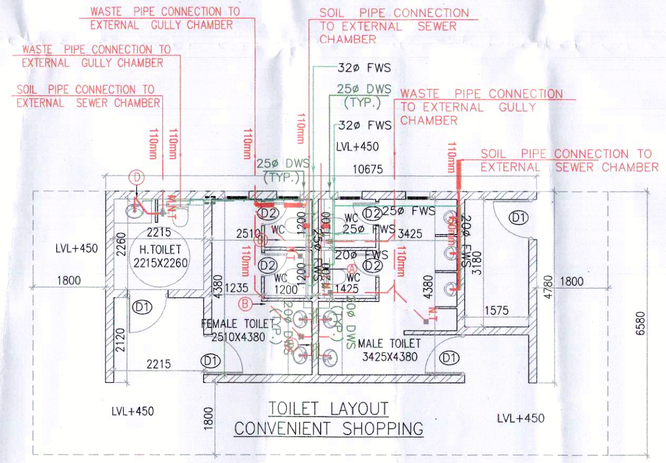

TOILET LAYOUT
CONVENIENT SHOPPING

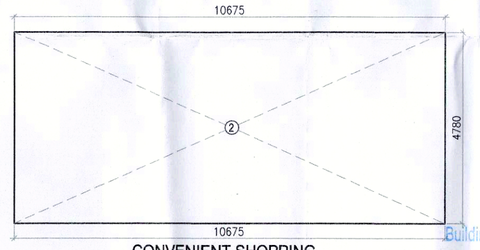

CONVENIENT SHOPPING
TOILET BLOCK
AREA CALCULATION

Building plans have been checked and found in order as per Public Health Services point of view.

EE GMDA | EE(Drainage) GMDA | EE(S&W) GMDA | DD(T) MEMBER BPAC | EE(Noda Officer) Infra-II GMDA | CE(Infra-II) GMDA

Note :–

1. BUILDING PLANS ARE TO BE READ AS PER ZONAL PLAN AND RESTRICTIONS.

TO BE READ WITH THIS OFFICE MEMO NO. 2097 DATED: 20-01-2023

2. THE BUILDING IS ARTIFICALLY LIT AND MECHANICALLY VENTILATED.

ATP(HQ) S.T.P.(HQ) Member Secretary B.P.A.C. | S.T.P.(G) Member B.P.A.C | S.T.P.(HQ) Chairman B.P.A.C

JD. ATP(HQ) A.T.P. Ram Avtar Bassi JD(HQ)

PROJECT :

REVISED BUILDING PLANS OF GROUP HOUSING COLONY AREA MEASURING 25.087 ACRES (LICENCE NO. 123 OF 2012 DATED 20-12-2012 IN SECTOR-63, GURGAON BEING DEVELOPED BY ARLIE BUILDERS & DEVELOPERS PVT. LTD. AND OTHERS IN COLLABORATION WITH DLF HOME DEVELOPERS LTD(EARLIER KNOWN AS DLF NEW GURGAON HOME DEVELOPERS PVT.LTD)

ARCHITECTURE:

ARCOP

ARCOP ASSOCIATES PVT LTD
Plot No. 36B, Sector-32, Intitutional Area,
Gurugram. Haryana. 122001. India
Tel.: 91-124-4595500
91-124-4595550
Fax: 91-124-4595550

ARCHITECT'S SEAL & SIGNATURE	OWNER'S SEAL & SIGNATURE
PRATEEK BHATNAGAR ARCHITECT M.C.A., A.I.I.A. Registration No.: CA/2003/32077 A-14795	DLF Home Developers Limited Authorised Signatory

JAN.–2023. | Scale : 1:100

Drawing Title: –
GROUND TO TERRACE PLAN
ALL SECTION & ELEVATION
AREA CALCULATION
CONVENIENT SHOPPING

Drawing No: –
CS-01

*