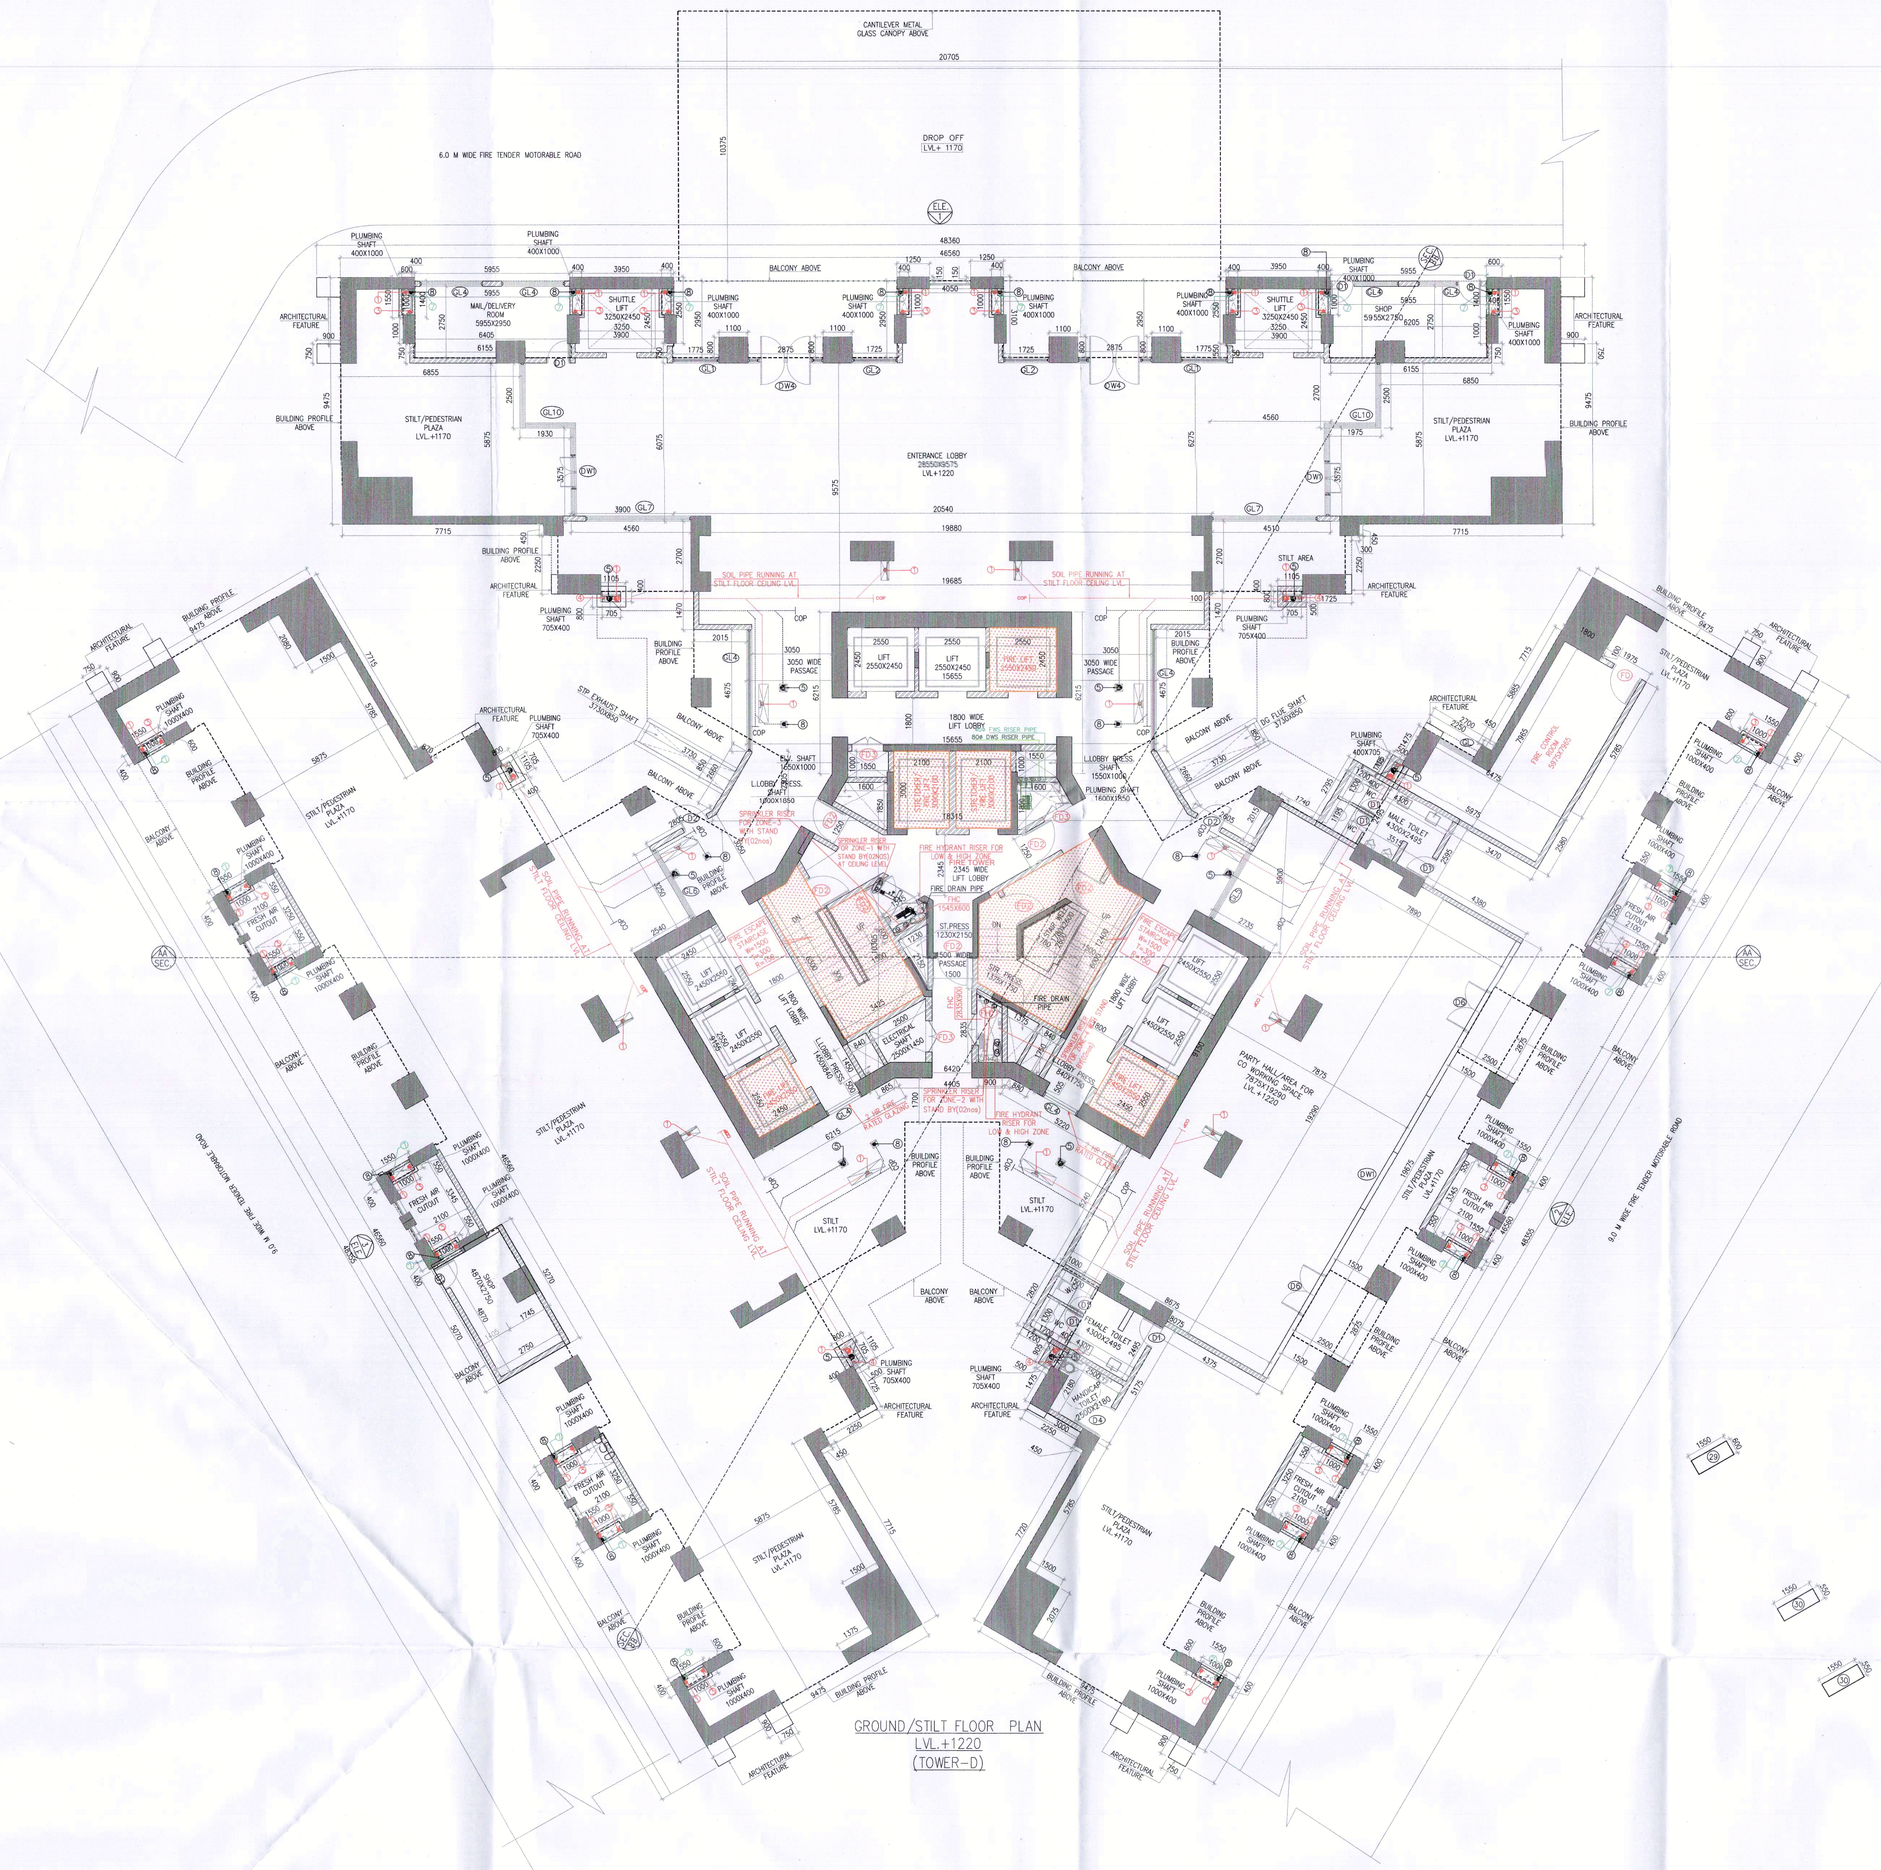
CANTILEVER METAL GLASS CANOPY ABOVE
DROP OFF LVL+ 1170
6.0 M WIDE FIRE TENDER MOTORABLE ROAD
BALCONY ABOVE
MAIN DELIVERY ROOM
ENTRANCE LOBBY
STILT/PEDESTRIAN PLAZA LVL.+1170
BUILDING PROFILE ABOVE
ARCHITECTURAL FEATURE
PLUMBING SHAFT
LIFT
BALCONY BELOW
LOBBY AREA
FIRE COMMAND ROOM
FIRE DRAIN RISER
STILT AREA
LIFT MACHINE ROOM
LIFT OVER RUN
LIFT PIT
LIFT LOBBY
LIFT PROJECTION
STAIR PRESS
STAIR OVER RUN
STAIR LANDING
STAIR PIT
STAIR MACHINE ROOM
STAIR PROJECTION
STAIR LOBBY
STAIR PRESS
STAIR PIT
STAIR MACHINE ROOM
STAIR OVER RUN
STAIR LANDING