


## TOWERS TOILET DETAIL

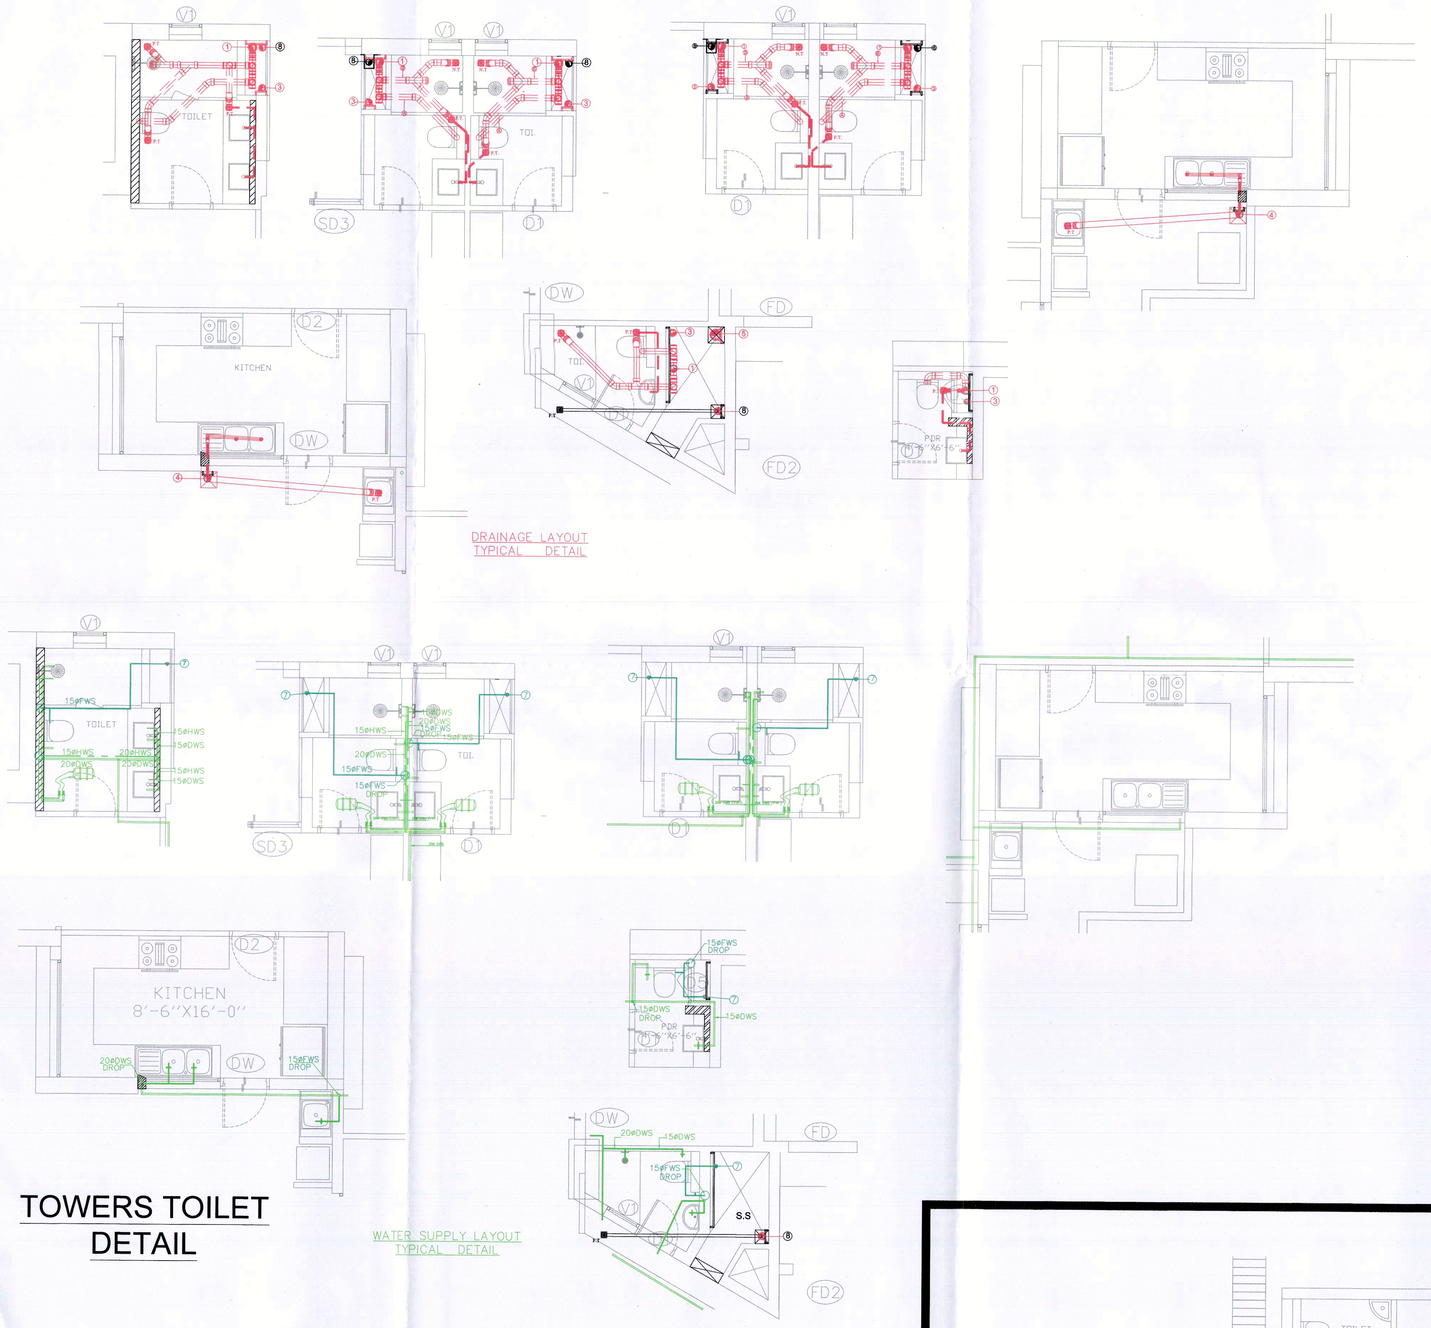


## SHOPPING TOILET DETAIL










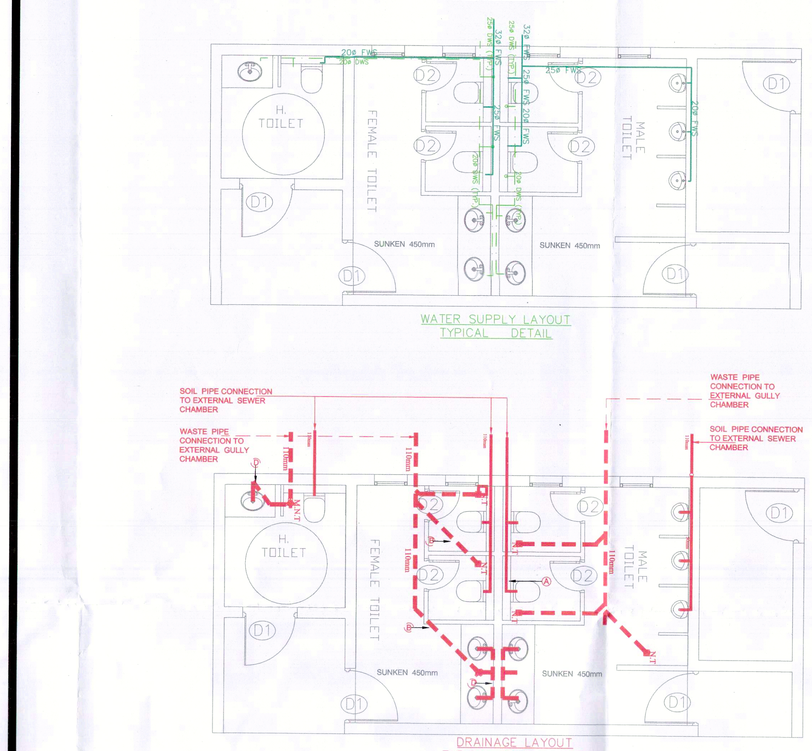





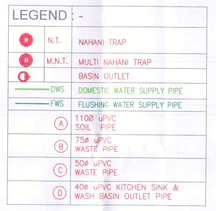

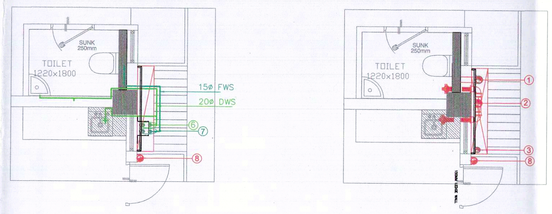
## EWS TOILET DETAIL

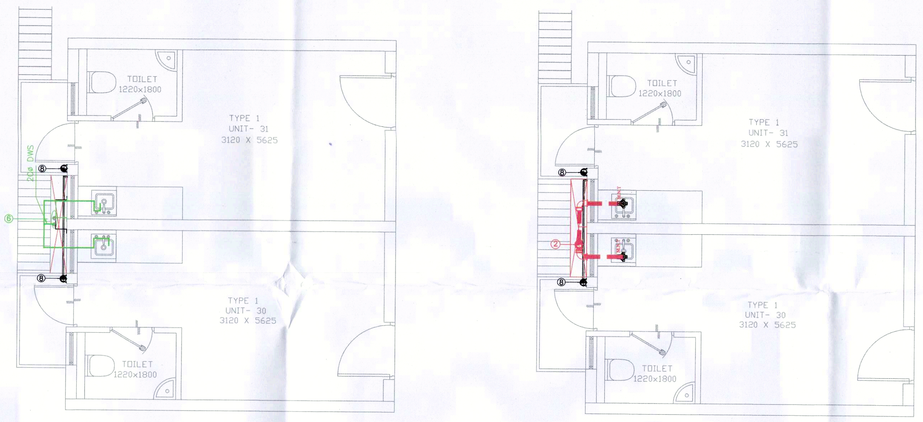


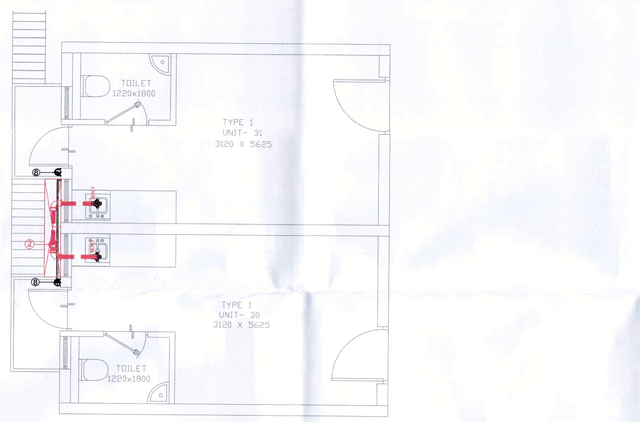**Note :-**

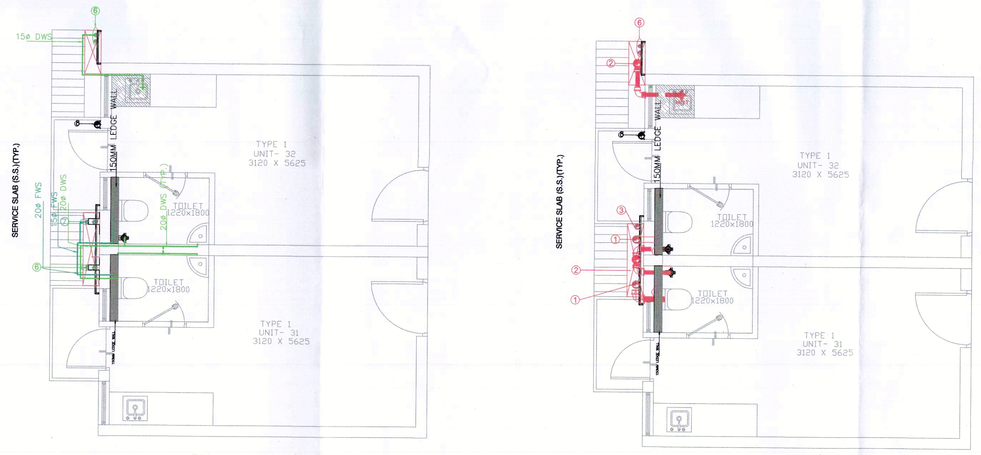1. BUILDING WILL BE DESIGNED (STRUCTURES) AS PER RELEVENT IS CODES FOR EARTH QUAKE RESISTANCE.
2. THE BUILDING IS ARTIFICALLY LIT AND MECHANICALLY VENTILATED.

LEGEND:-

PROJECT :

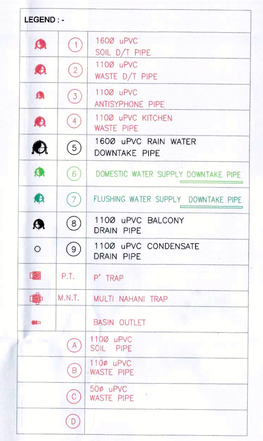REVISED BUILDING PLANS OF GROUP HOUSING COLONY AREA MEASURING 25.087 ACRES (LICENCE NO. 123 OF 2012 DATED 20-12-2012 IN SECTOR-63, GURGAON BEING DEVELOPED BY ARLIE BUILDERS & DEVELOPERS PVT. LTD. AND OTHERS IN COLLABORATION WITH DLF HOME DEVELOPERS LTD(EARLIER KNOWN AS DLF NEW GURGAON HOME DEVELOPERS PVT.LTD)


ARCHITECTURE:
ARCOP
ARCOP ASSOCIATES PVT LTD
Plot No. 36B, Sector-32, Intitutional Area, Gurugram. Haryana. 122001. India
Tel.: 91-124-4595500
91-124-4595550
Fax: 91-124-4595550


TO BE READ WITH THIS OFFICE
MEMO NO. 2097
DATED: 20-01-2023

ATP(HQ) S.T.P.(HQ) Member S.E.(G) C.T.P. B.P.A.C. B.P.A.C B.P.A.C

ATP(HQ) Ram Avtar Bassi JD(HQ)

JD. A.T.P.

Building plans have been checked and found in order as per Public Health Services point of view.

EE(HQ) GMDA SE(HQ) GMDA ATP(HQ) GMDA

| ARCHITECT'S SEAL & SIGNATURE | OWNER'S SEAL & SIGNATURE |
|---|---|
| PRATEEK BHATNAGAR ARCHITECT I.I.C.A., A.I.I.A. Registration No.: CA/2003/32077 E-14795 | DLF Home Developers Limited Authorised Signatory |

| JAN.-2023. | Scale : 1:50 | |
|---|---|---|
| Drawing Title:- TOILET DETAIL | | Drawing No:- TD-01 |