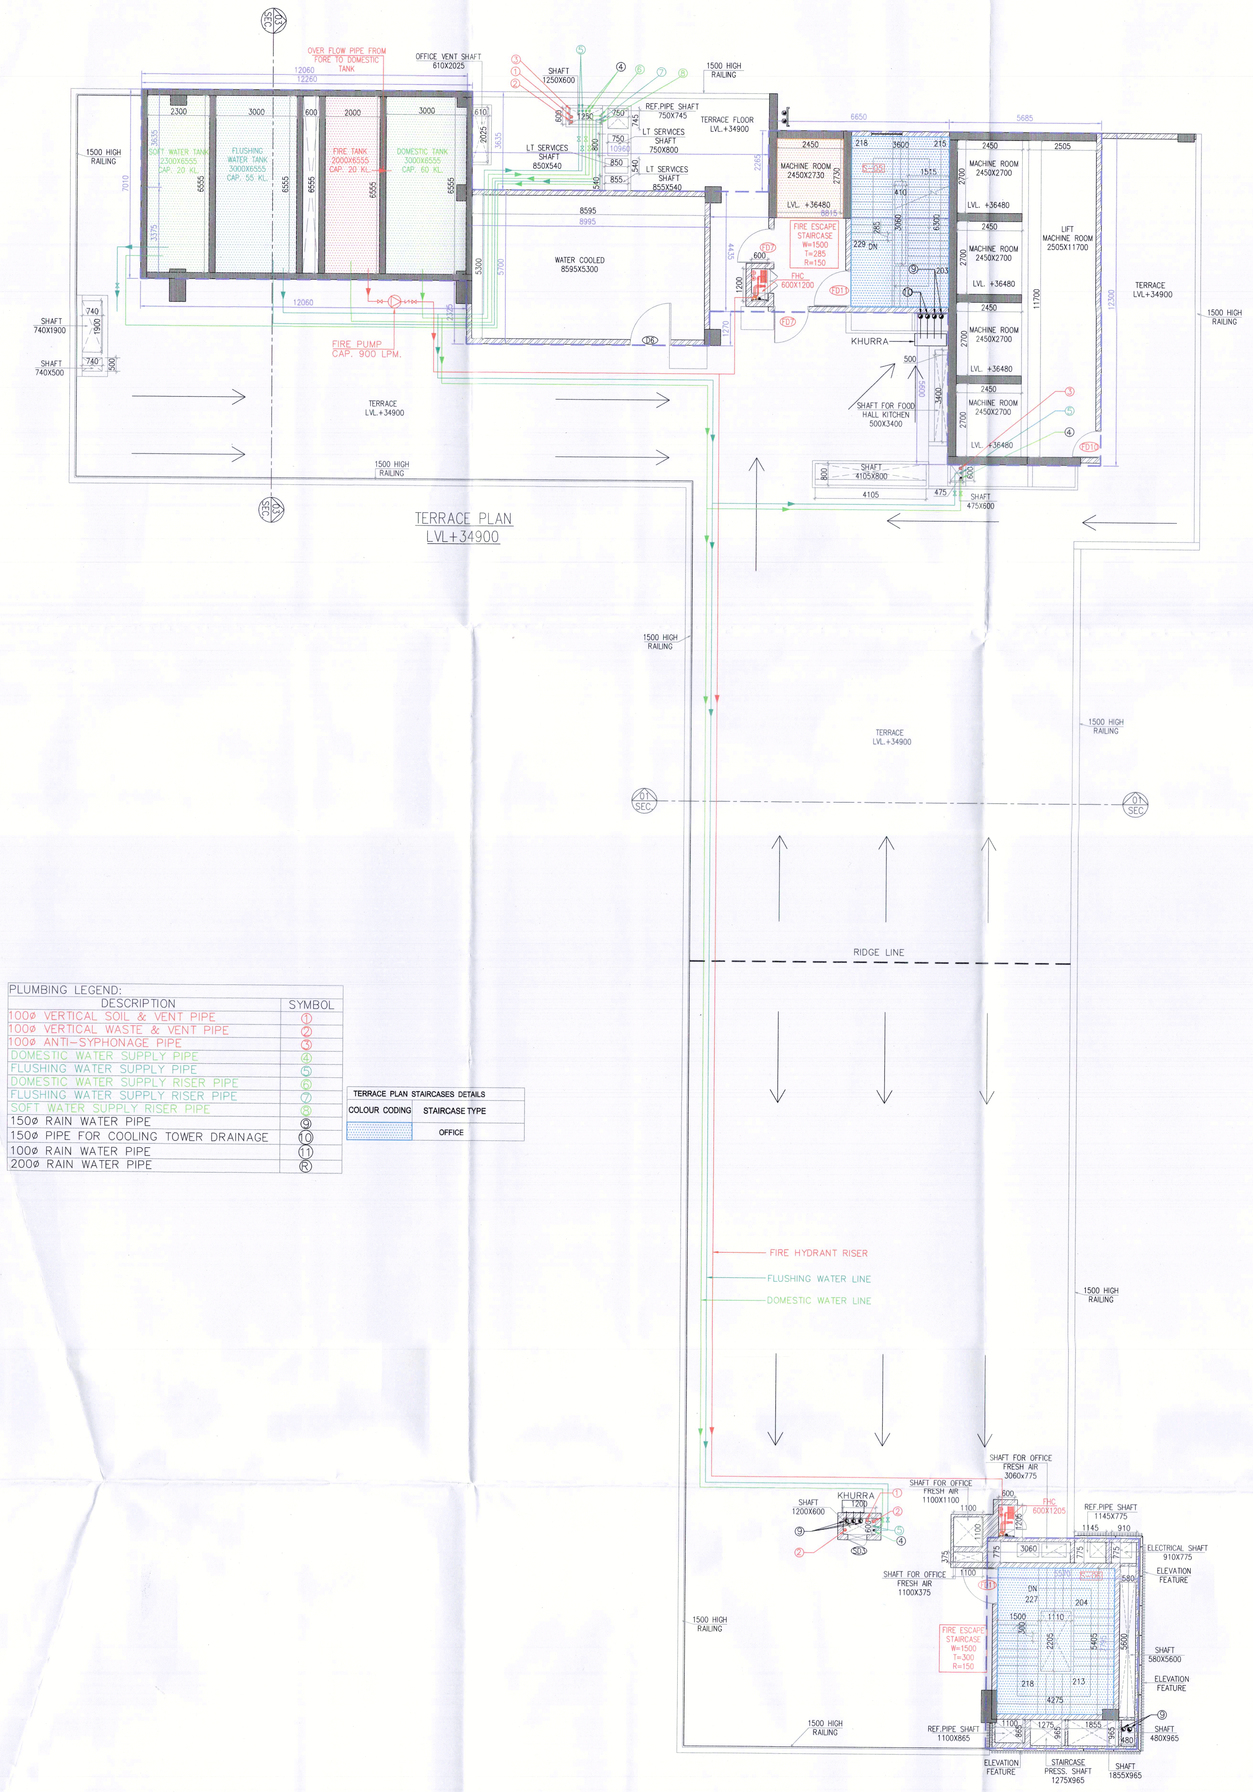

PLUMBING LEGEND:

DESCRIPTION	SYMBOL
100ø VERTICAL SOIL & VENT PIPE	1
100ø VERTICAL WASTE & VENT PIPE	2
100ø ANTI-SYPHONAGE PIPE	3
DOMESTIC WATER SUPPLY PIPE	4
FLUSHING WATER SUPPLY PIPE	5
DOMESTIC WATER SUPPLY RISER PIPE	6
FLUSHING WATER SUPPLY RISER PIPE	7
SOFT WATER SUPPLY RISER PIPE	8
150ø RAIN WATER PIPE	9
150ø PIPE FOR COOLING TOWER DRAINAGE	10
100ø RAIN WATER PIPE	11
200ø RAIN WATER PIPE	12

TERRACE PLAN STAIRCASES DETAILS	
COLOUR CODING	STAIRCASE TYPE
	OFFICE

DOOR- WINDOW SCHEDULE (TERRACE)

S.NO	DOOR/ WINDOW NO.	WIDTH	HEIGHT	LINTEL	CILL	SPECIFICATIONS
1	D6	1500	2400	2400	0	WOODEN DOOR
2	FD7	1200	2400	2400	0	2HR FIRE RATED METAL DOOR
3	FD11	1250	2400	2400	0	2 HR FIRE RATED METAL DOOR
4	FD10	1000	2400	2400	0	2HR FIRE RATED METAL DOOR
5	FHC/FHC1	900	2250	2400	150	METAL DOOR
6	SD1	1000	2300	2400	100	2HR FIRE RATED METAL DOOR
7	SD3	700	2300	2400	100	METAL DOOR

SUMMIT PLAZA

Level	Occupancy Type	Area (sqm.)	Seats (in Cinema)	Occupant Load Factor	Occupants (people)	Capacity Factors (width/person in mm)		Width of exit required (mm)		Width of exit provided (mm)		Excess/Deficit (mm)		Remarks
						Staircase	Doorway	Non-Cinema	Cinema	Non-cinema	Cinema	Non-cinema	Cinema	
Terrace	Terrace			Non-habitable space										

Note :-

1. BUILDING HAS AUTOMATIC SPRINKLER SYSTEM WHEREVER REQUIRED BY NBC.
2. BUILDING WILL BE DESIGNED (STRUCTURES) AS PER RELEVENT IS CODES FOR EARTH QUAKE RESISTANCE.
3. BUILDING IS ARTIFICIALLY LIGHTED MECHANICALLY VENTILATED / AIRCONDITIONED & 100% POWER BACKUP

LEGEND:-

PROJECT:

REVISED BUILDING PLAN (REVISION-1) OF (SUMMIT PLAZA) COMMERCIAL SITE UNDER TRANSIT ORIENNTED DEVELOPMENT (TOD) POLICY DATED 09.02.2016 ON THE AREA MEASURING 2.65 ACRES FALLING IN RESIDENTIAL CUM-GROUP HOUSING COLONY NAMELY DLF-5 (FORMERLY KNOWN AS DLF CITY PHASE-V), GURUGRAM BEING DEVELOPED BY DLF LIMITED.

DESIGN ARCHITECTS

ARCOP

ARCOP ASSOCIATES PVT LTD
Plot No. 36B, Sector-32, Intitutional Area,
Gurugram. Haryana. 122001. India
Tel.: 91-124-4595500
91-124-4595550
Fax: 91-124-4595550

ASSOCIATE ARCHITECTS

RSMS ARCHITECTS

RSMS ARCHITECTS PVT. LTD.
69,Nora Niwas Bhawani Kunj
(Behind D2), Vasant Kunj,
New Delhi-110070.
Tel.: 011-26898616,26898617
www.rsms-arch.com

This is a "PROVISIONAL BUILDING PLAN" approved only for the purpose of inviting objections from the general public

S.T.P.(HQ) Senior Sanitary B.P.A.C. | S.T.P.(G) Member B.P.A.C. | C.T.P.(H.) Chairman B.P.A.C.

DTP (HQ) | ATP(HQ)

JD. | P.A. | A.T.P.

Checked and found ok for Public Health (Internal) Service only subject to comments in forwarding letter No. 33068 Dt. 18/12/24

Ram Avtar Bansal JD(HQ)

DDA(T) MEMBER BPAC

Superintending Engineer (HQ) for Chief Engineer-I HSVP, Panchkula

TO BE READ WITH THIS OFFIC MEMO NO.: DATED :

ARCHITECT'S SEAL & SIGNATURE	OWNER'S SEAL & SIGNATURE

JAN.-2024 | Scale : 1:100 | Drawing No:- R-07a | 11042024-1

Drawing Title:-

TERRACE & MUMTY PLAN