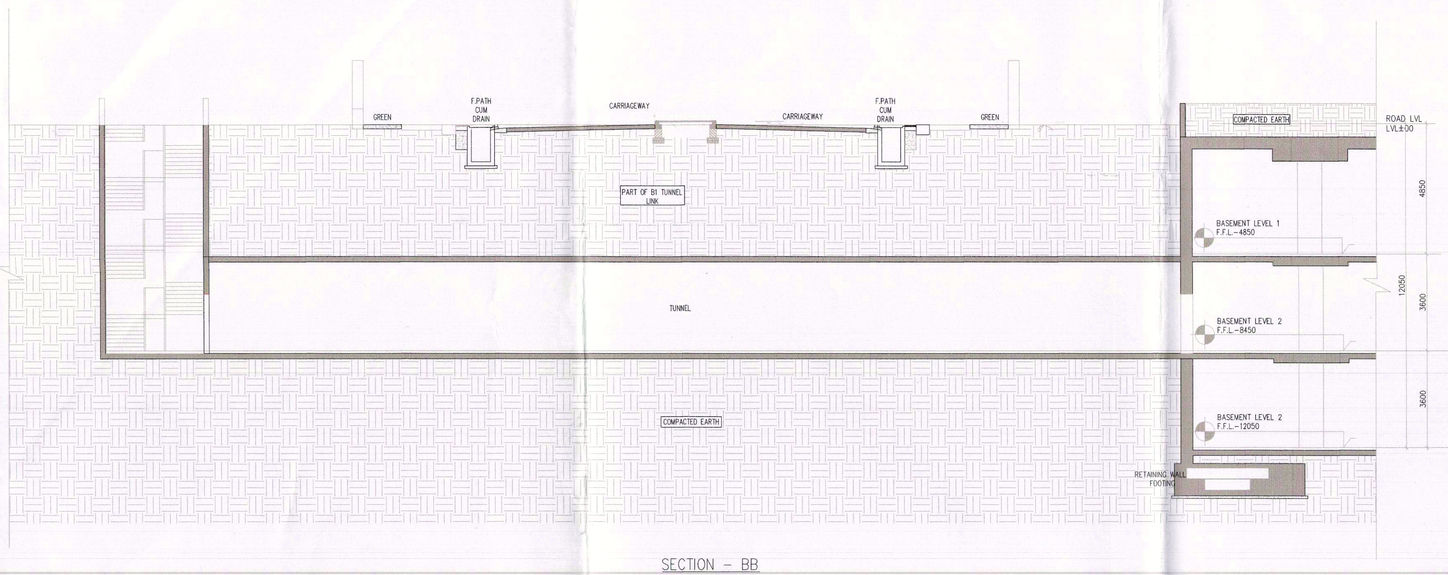

SECTION – BB

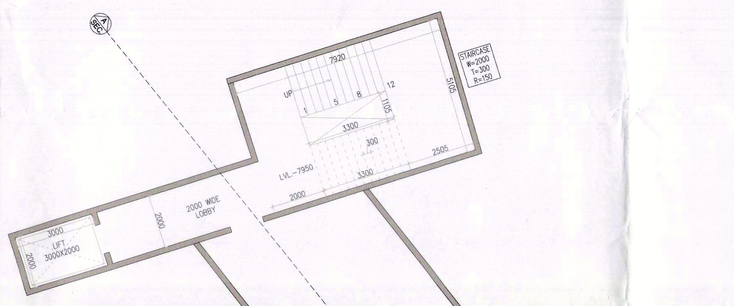

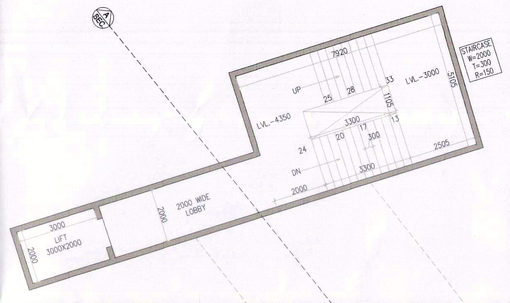

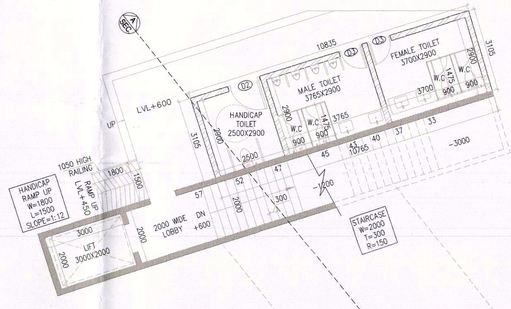

TUNNEL LINK BELOW AT BASEMENT -02

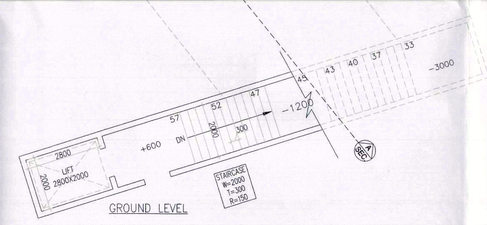

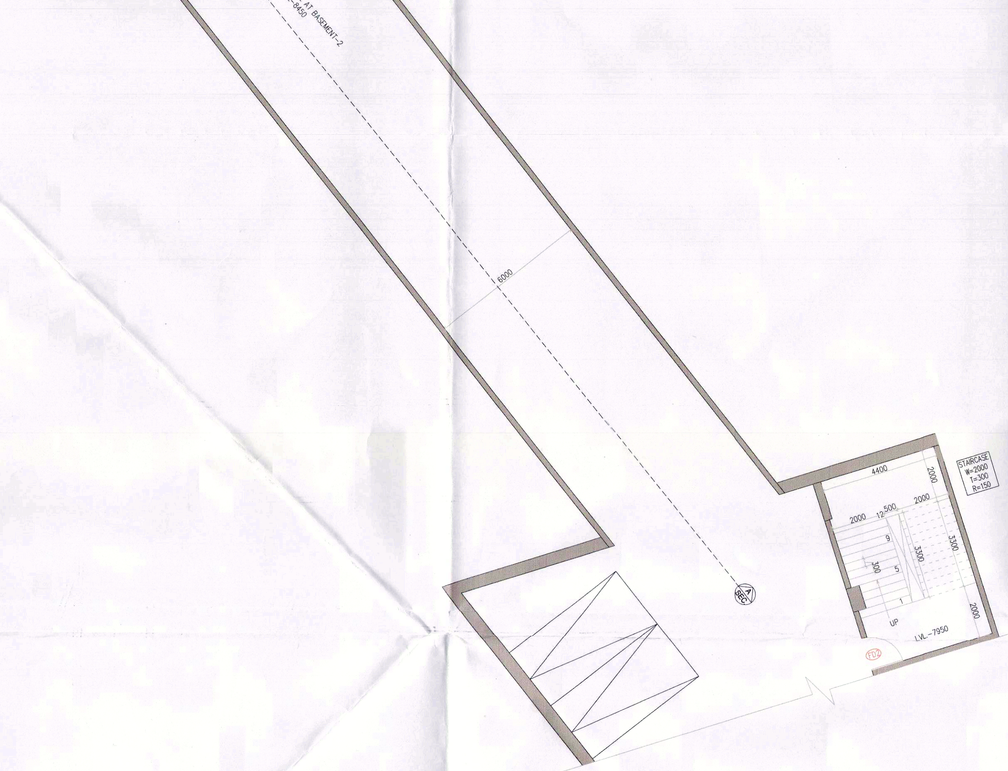

BASEMENT-2
SOUTH POCKET

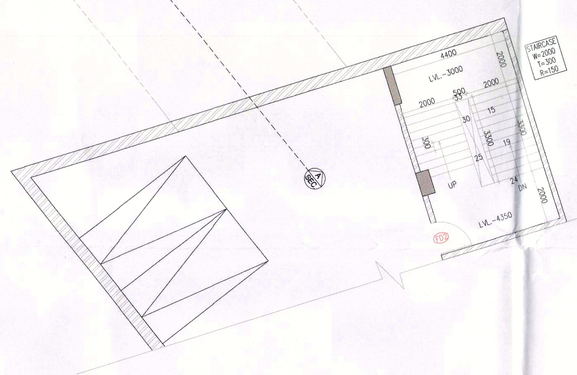

BASEMENT 1
SOUTH POCKET

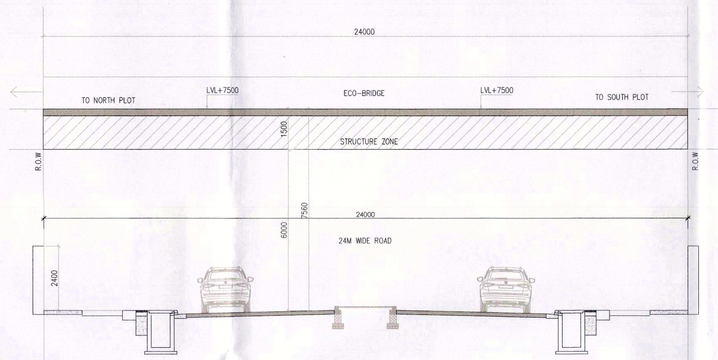

TYPICAL CROSS SECTION FOR 24M WIDE ROAD

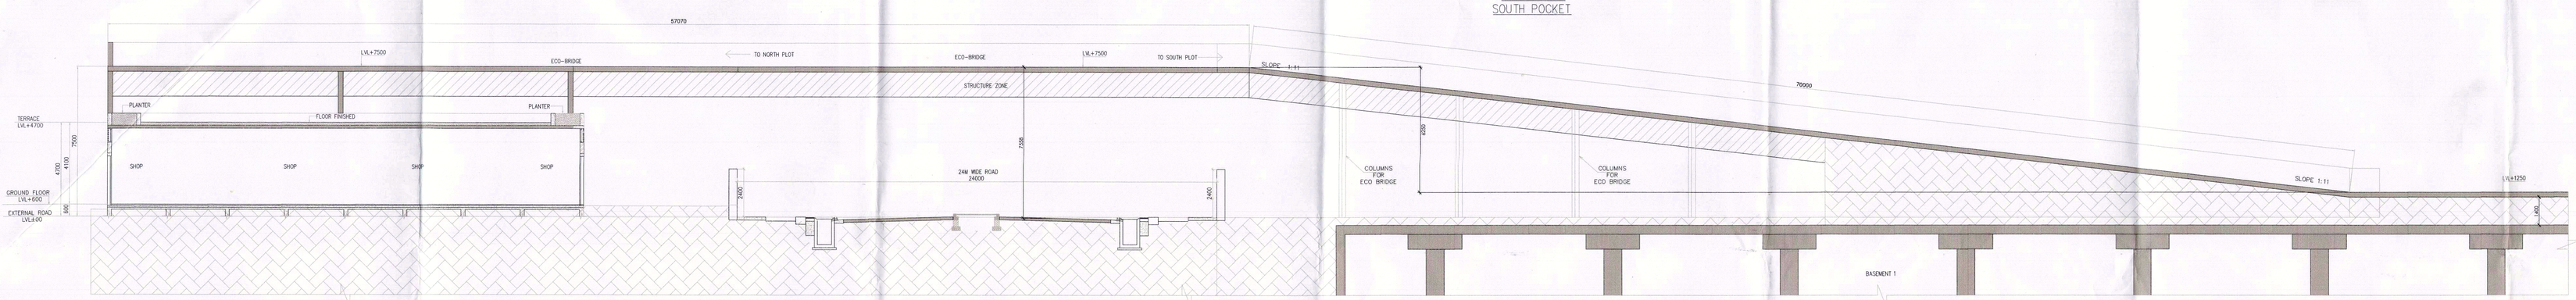

TYPICAL CROSS SECTION FOR 24M WIDE ROAD

SECTION–AA

Note :–

1. BUILDING WILL BE DESIGNED (STRUCTURES) AS PER RELEVENT IS CODES FOR EARTH QUAKE RESISTANCE.
2. THE BUILDING IS ARTIFICALLY LIT AND MECHANICALLY VENTILATED.

LEGEND:–

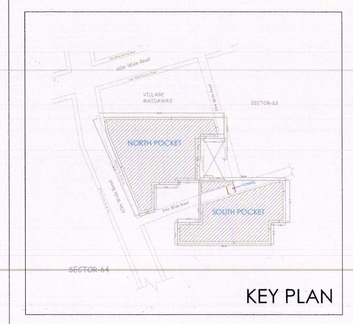

KEY PLAN

PROJECT : THE ARBOUR

REVISED (2nd Revision) BUILDING PLANS OF GROUP HOUSING COLONY AREA MEASURING 25.087 ACRES (LICENCE NO. 123 OF 2012 DATED 20-12-2012 IN SECTOR-63, GURGAON BEING DEVELOPED BY ARLIE BUILDERS & DEVELOPERS PVT. LTD. AND OTHERS IN COLLABORATION WITH DLF HOME DEVELOPERS LTD(EARLIER KNOWN AS DLF NEW GURGAON HOME DEVELOPERS PVT.LTD)

ARCHITECTURE:

ARCOP

ARCOP ASSOCIATES PVT LTD
Plot No. 36B, Sector-32, Intitutional Area,
Gurugram. Haryana. 122001. India
Tel.: 91-124-4595500
91-124-4595550
Fax: 91-124-4595550

ASSOCIATE ARCHITECTS

RSMS ARCHITECTS

RSMS ARCHITECTS PVT. LTD.
69,Nora Niwas Bhawani Kunj
(Behind D2), Vasant Kunj,
New Delhi-110070.
Tel.:011-26898616,26898617
www.rsms-arch.com

This is a "PROVISIONAL BUILDING PLAN" approved only for the purpose of inviting objections from the general public

S.T.P.(HQ) Member B.P.A.C. | S.T.P.(HQ) Hony.Secretary B.P.A.C. | S.T.P.(Q) Member B.P.A.C. | T.C.P.(Hr.) Chairman E.P.A.C.

DDF (T) MEMBER BPAC

ATP(HQ)

P.A.

A.T.P.

DINESH KUMAR PA(HQ)

TO BE READ WITH THE OFFICE MEMO NO.: LC-1197-PA(HQ)-2024 DATED: 29.04.2024

ARCHITECT'S SEAL & SIGNATURE

OWNER'S SEAL & SIGNATURE

DLF Home Developers Limited

Authorised Signatory

OCT.-2023. | Scale : 1:100

Drawing Title:–

TUNNEL DETAIL,SECTION ECO BRIDGE SECTION

Drawing No:–

TN-01