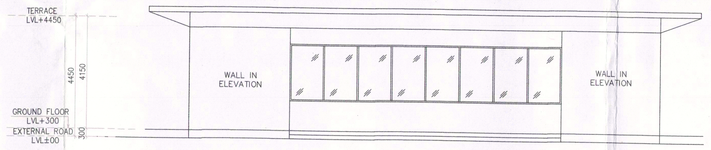

ELEVATION-01
PAVILION-2 (SOUTH POCKET)

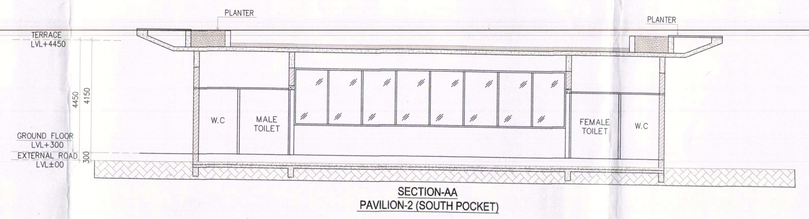

SECTION-AA
PAVILION-2 (SOUTH POCKET)

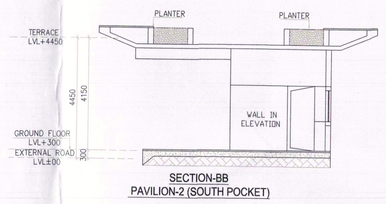

SECTION-BB
PAVILION-2 (SOUTH POCKET)

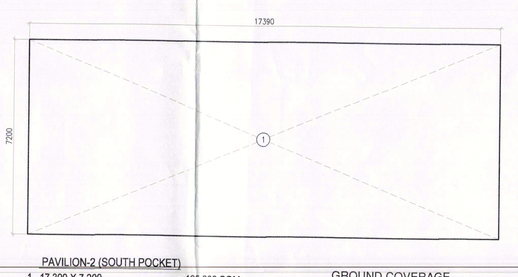

PAVILION-2 (SOUTH POCKET)
1. 17.390 X 7.200 = 125.208 SQM
TOTAL GROUND COVERAGE = 125.208 SQM

GROUND COVERAGE
PAVILION-2 (SOUTH POCKET)

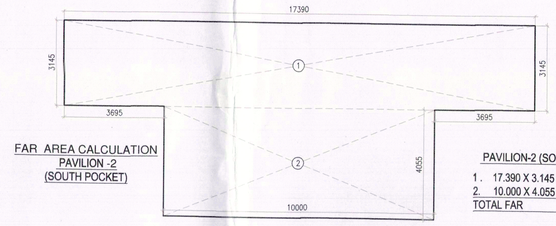

FAR AREA CALCULATION
PAVILION -2
(SOUTH POCKET)

PAVILION-2 (SOUTH POCKET)
1. 17.390 X 3.145 = 54.691 SQM
2. 10.000 X 4.055 = 40.55 SQM
TOTAL FAR = 95.241 SQM

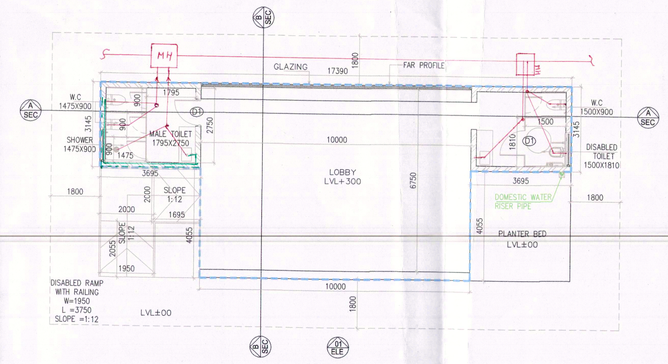

GROUND PLAN
LVL+300
PAVILION-2 (SOUTH POCKET)

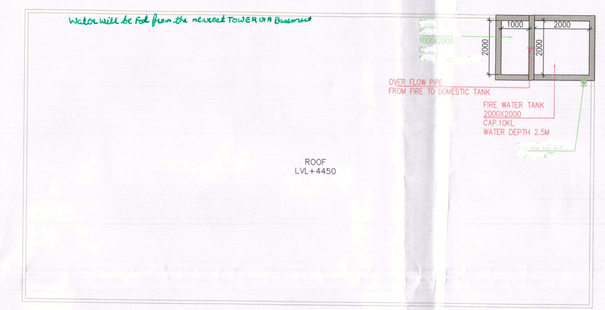

ROOF
LVL+4450
PAVILION-2 (SOUTH POCKET)

GROUND FLOOR
LVL-400
CLUB PAVILION (NORTH POCKET)

TERRACE
LVL+7800
CLUB PAVILION (NORTH POCKET)

SCHEDULE DOOR			
S.No	TYPE	WIDTH	HEIGHT
1.	D1.	2000	2400
2.	D2.	1000	2400
3.	D3.	750	2400

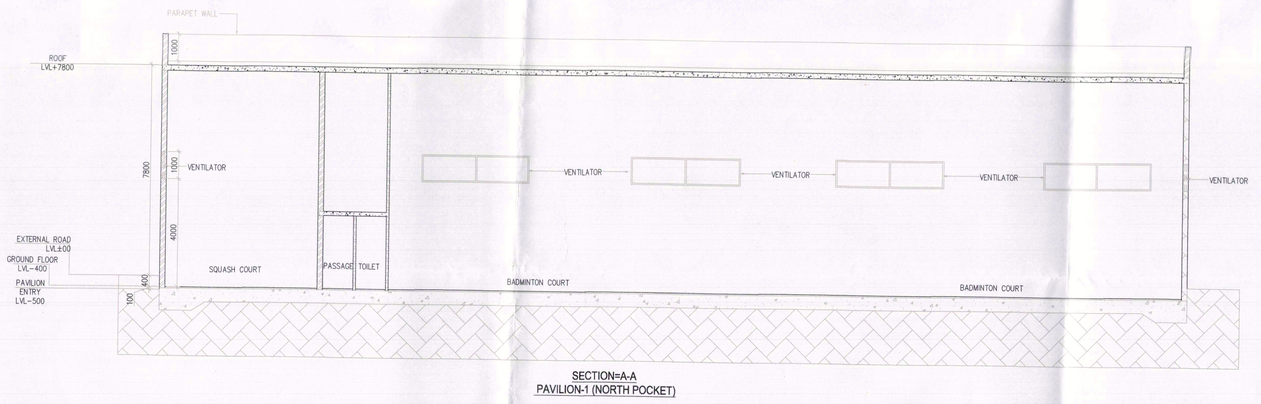

SECTION=A-A
PAVILION-1 (NORTH POCKET)

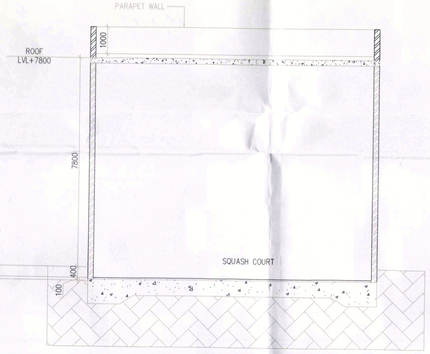

SECTION=B-B
PAVILION-1 (NORTH POCKET)

Checked and found ok for Public Health (Internal) Service only subject to comments in in forwarding letter No. 8085 Dt. 22/4/2024

Superintending Engineer (HQ)
for Chief Engineer-I
HSVP, Panchkula

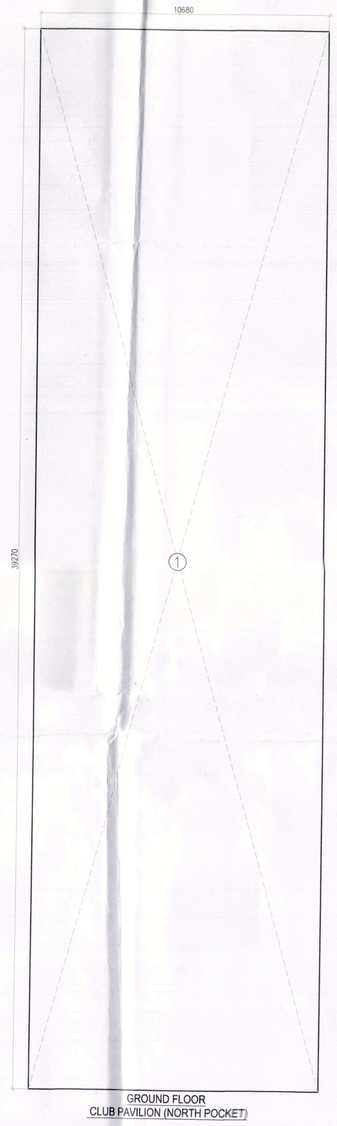

GROUND FLOOR
CLUB PAVILION (NORTH POCKET)

GROUND FLOOR CLUB PAVILION (NORTH POCKET) AREA CALCULATION								
GROSS-A								
1	1	X	10.680	X	39.270	=	419.404	SQM
					TOTAL	=	419.404	SQM
TOTAL FAR AREA CALCULATION OF GROUND FLOOR				=	GROSS - A			
				=	419.404	SQM		

Note :-

1. BUILDING WILL BE DESIGNED (STRUCTURES) AS PER RELEVENT IS CODES FOR EARTH QUAKE RESISTANCE.
2. THE BUILDING IS ARTIFICALLY LIT AND MECHANICALLY VENTILATED.

LEGEND:-

PROJECT : THE ARBOUR

REVISED (2nd Revision) BUILDING PLANS OF GROUP HOUSING COLONY AREA MEASURING 25.087 ACRES (LICENCE NO. 123 OF 2012 DATED 20-12-2012 IN SECTOR-63, GURGAON BEING DEVELOPED BY ARLIE BUILDERS & DEVELOPERS PVT. LTD. AND OTHERS IN COLLABORATION WITH DLF HOME DEVELOPERS LTD(EARLIER KNOWN AS DLF NEW GURGAON HOME DEVELOPERS PVT.LTD)

ARCHITECTURE:
ARCOP
ARCOP ASSOCIATES PVT LTD
Plot No. 36B, Sector-32, Intitutional Area,
Gurugram. Haryana. 122001. India
Tel.: 91-124-4595500
91-124-4595550
Fax: 91-124-4595550

ASSOCIATE ARCHITECTS
RSMS ARCHITECTS
RSMS ARCHITECTS PVT. LTD.
69,Nora Niwas Bhawani Kunj
(Behind D2), Vasant Kunj,
New Delhi-110070.
Tel.: 011-26898616,26898617
www.rsms-arch.com

This is a "PROVISIONAL BUILDING PLAN" approved only for the purpose of inviting objections from the general public

S.T.P. (HQ) Member B.P.A.C. | S.T.P (HQ) Member Secretary B.P.A.C. | S.T.P (G) Member B.P.A.C. | C.A.P (Hr.) Chairman B.P.A.C.

ATP(HQ)

DDT (T) MEMBER BPAC DINESH KUMAR PA(HQ)

JD. P.A. A.T.P.

TO BE READ WITH THIS OFFICE MEMO NO.: 13197
DATED : 29.04.2024

ARCHITECT'S SEAL & SIGNATURE	OWNER'S SEAL & SIGNATURE
PANKAJ SAXENA Council of Architecture Registration No. CA/2001/30332	DLF Home Developers Limited Authorised Signatory

MARCH :- 2024 | Scale : 1:100

Drawing Title:-
ALL FLOOR PLAN , SCETION -AA & BB, ELEVATION-1
AREA CALCULATION
(PAVILION-01 NORTH & PAVILION-2 SOUTH)

Drawing No:-
R-02