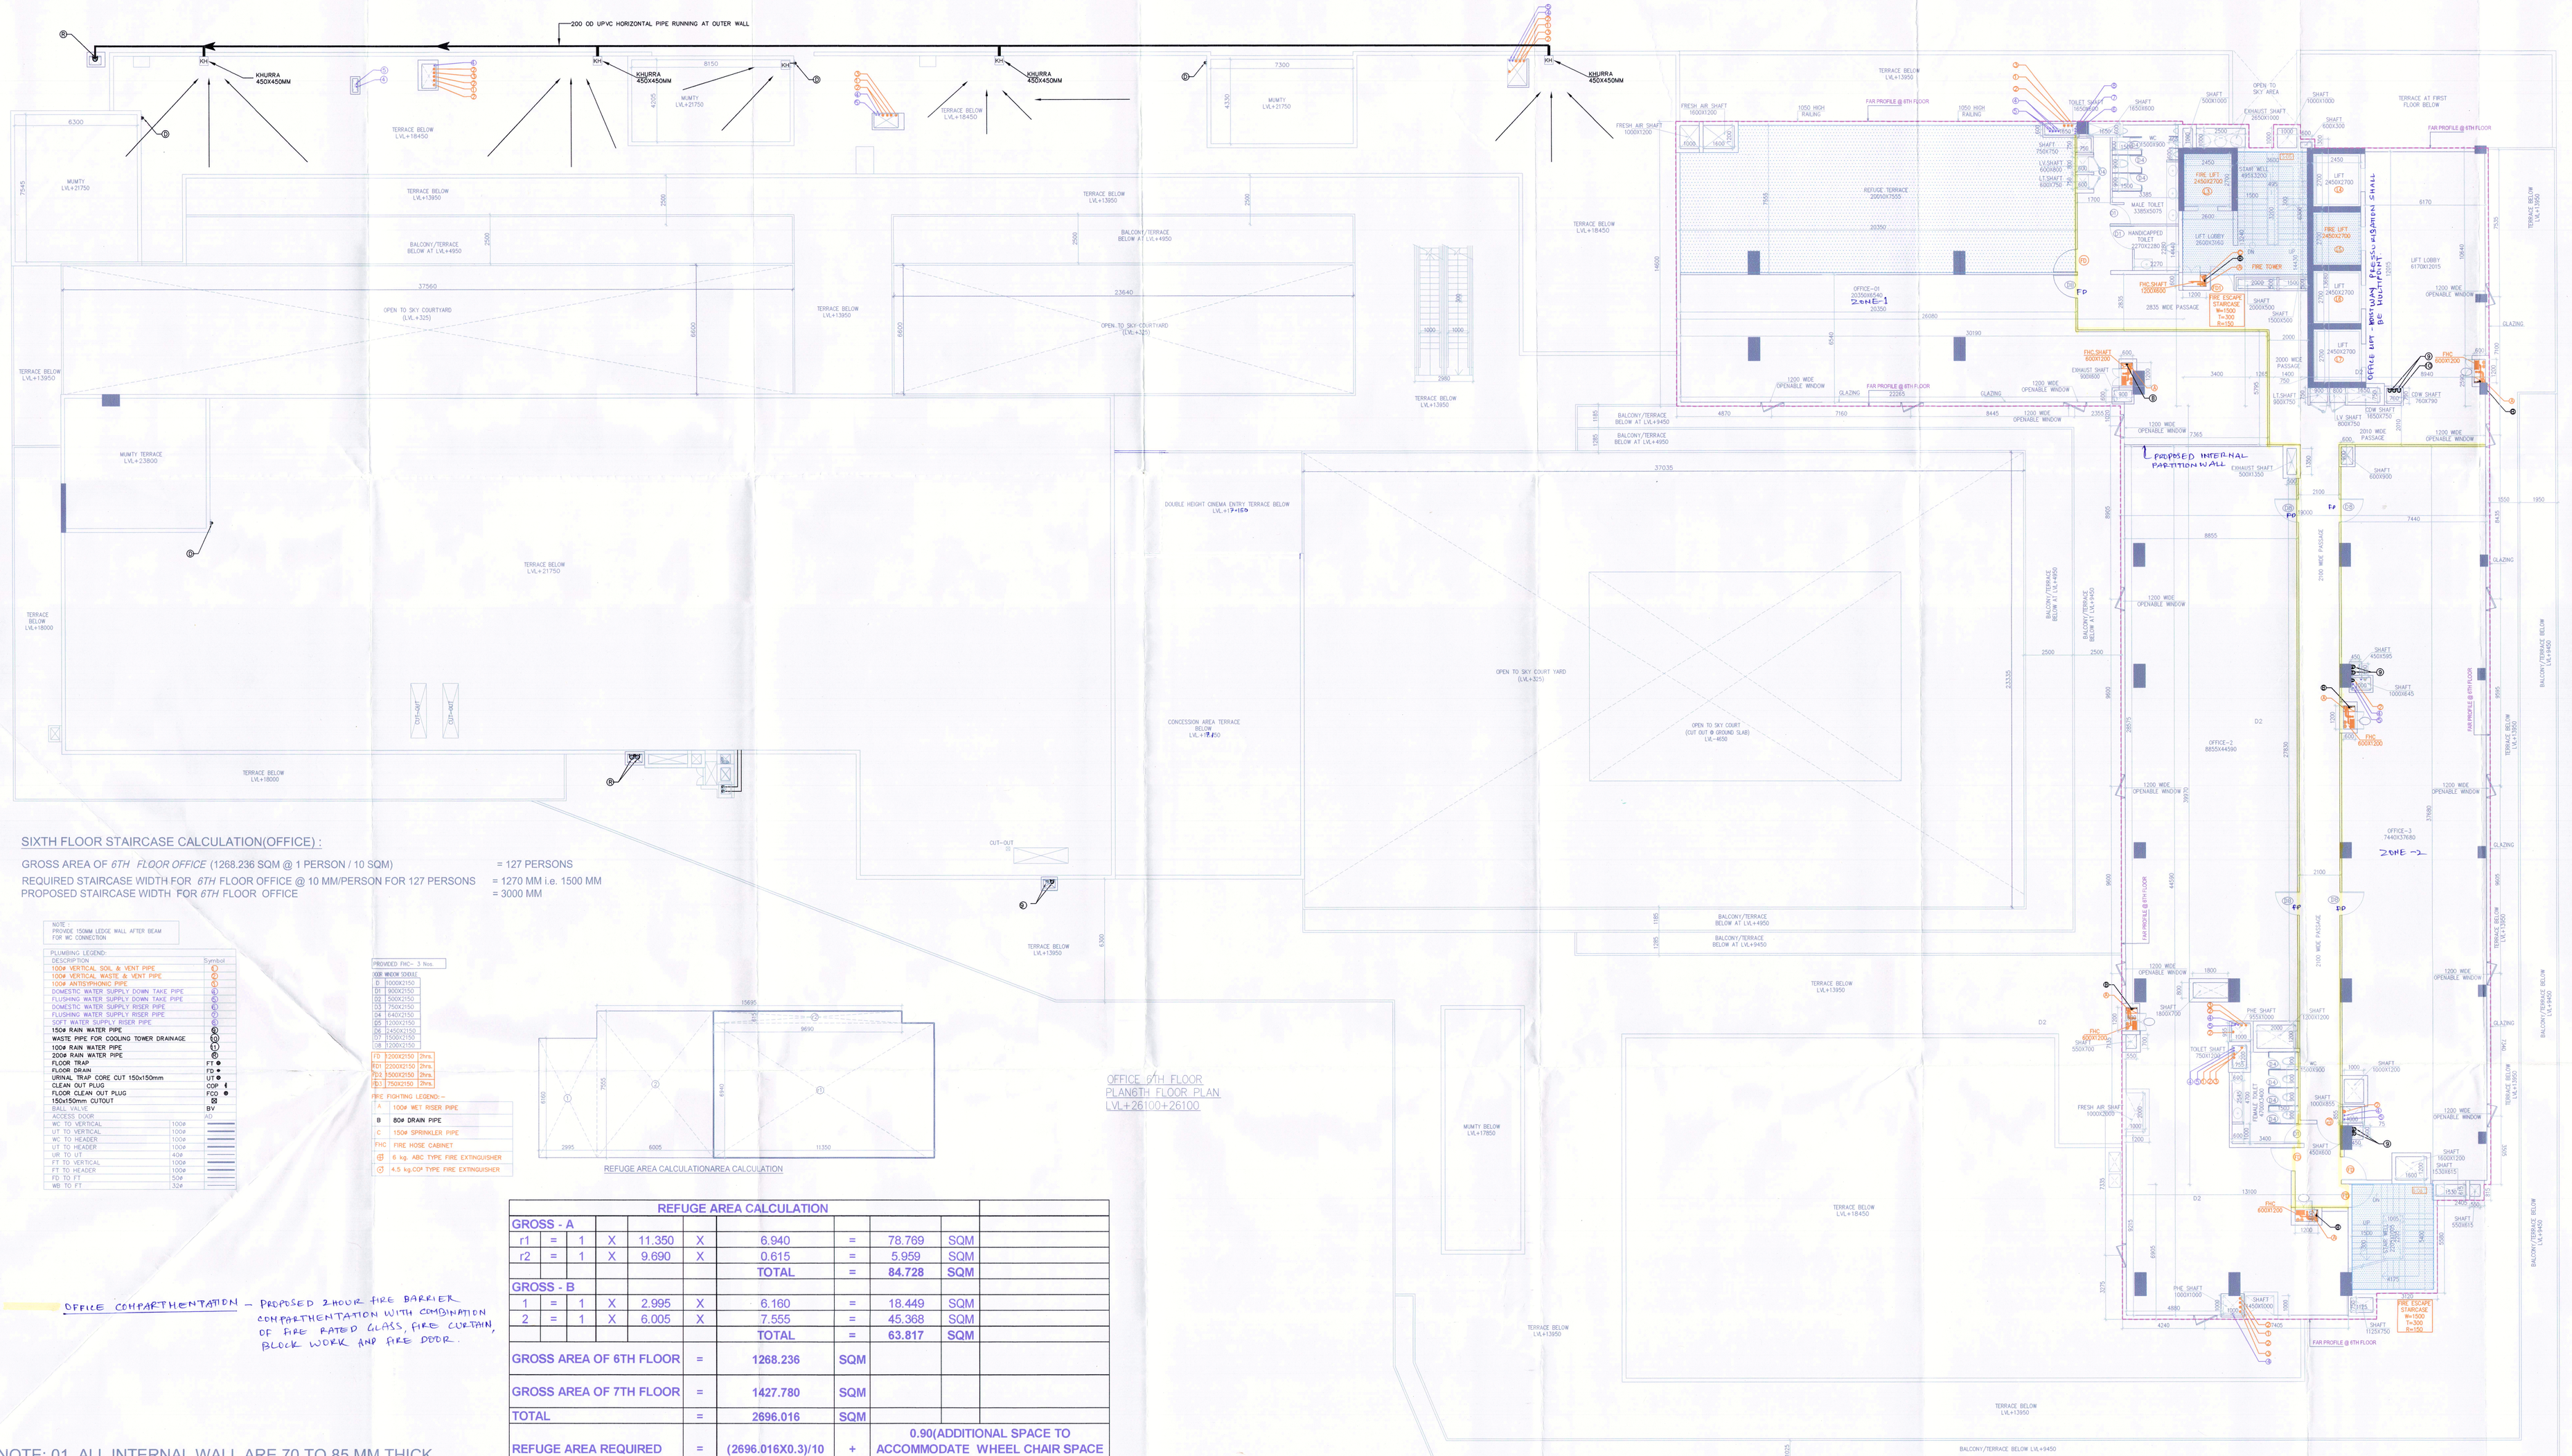
200 OD UPVC HORIZONTAL PIPE RUNNING AT OUTER WALL
KHURRA 450X450MM
MUMTY LVL+21750
TERRACE BELOW LVL+18450
TERRACE BELOW LVL+13950
TERRACE BELOW LVL+13550
BALCONY/TERRACE BELOW AT LVL+4950
BALCONY/TERRACE BELOW AT LVL+4650
OPEN TO SKY COURTYARD (LVL+325)
OPEN TO SKY COURTYARD (LVL+325)
MUMTY TERRACE LVL+23800
TERRACE BELOW LVL+18000
DOUBLE HEIGHT CINEMA ENTRY TERRACE BELOW LVL+19150
CONCESSION AREA TERRACE BELOW LVL+19450
OPEN TO SKY COURT (OUT OUT @ GROUND SLAB) LVL-4650
OPEN TO SKY COURT YARD (LVL+325)
OUT-OUT
MUMTY BELOW LVL+17850
TERRACE BELOW LVL+13950
TERRACE BELOW LVL+13550
BALCONY/TERRACE BELOW LVL+9450
FRESH AIR SHAFT 1000X1200
FAN PROFILE @ 6TH FLOOR
1000 HIGH BALING
TOILET SHAFT 1500X1500
SHAFT 1500X1000
OPEN TO SKY AREA
EXHAUST SHAFT 2650X1000
SHAFT 1000X1000
TERRACE AT FIRST FLOOR BELOW
SHAFT 1500X1000
SHAFT 1500X1500
SHAFT 1500X1500
SHAFT 1500X1500