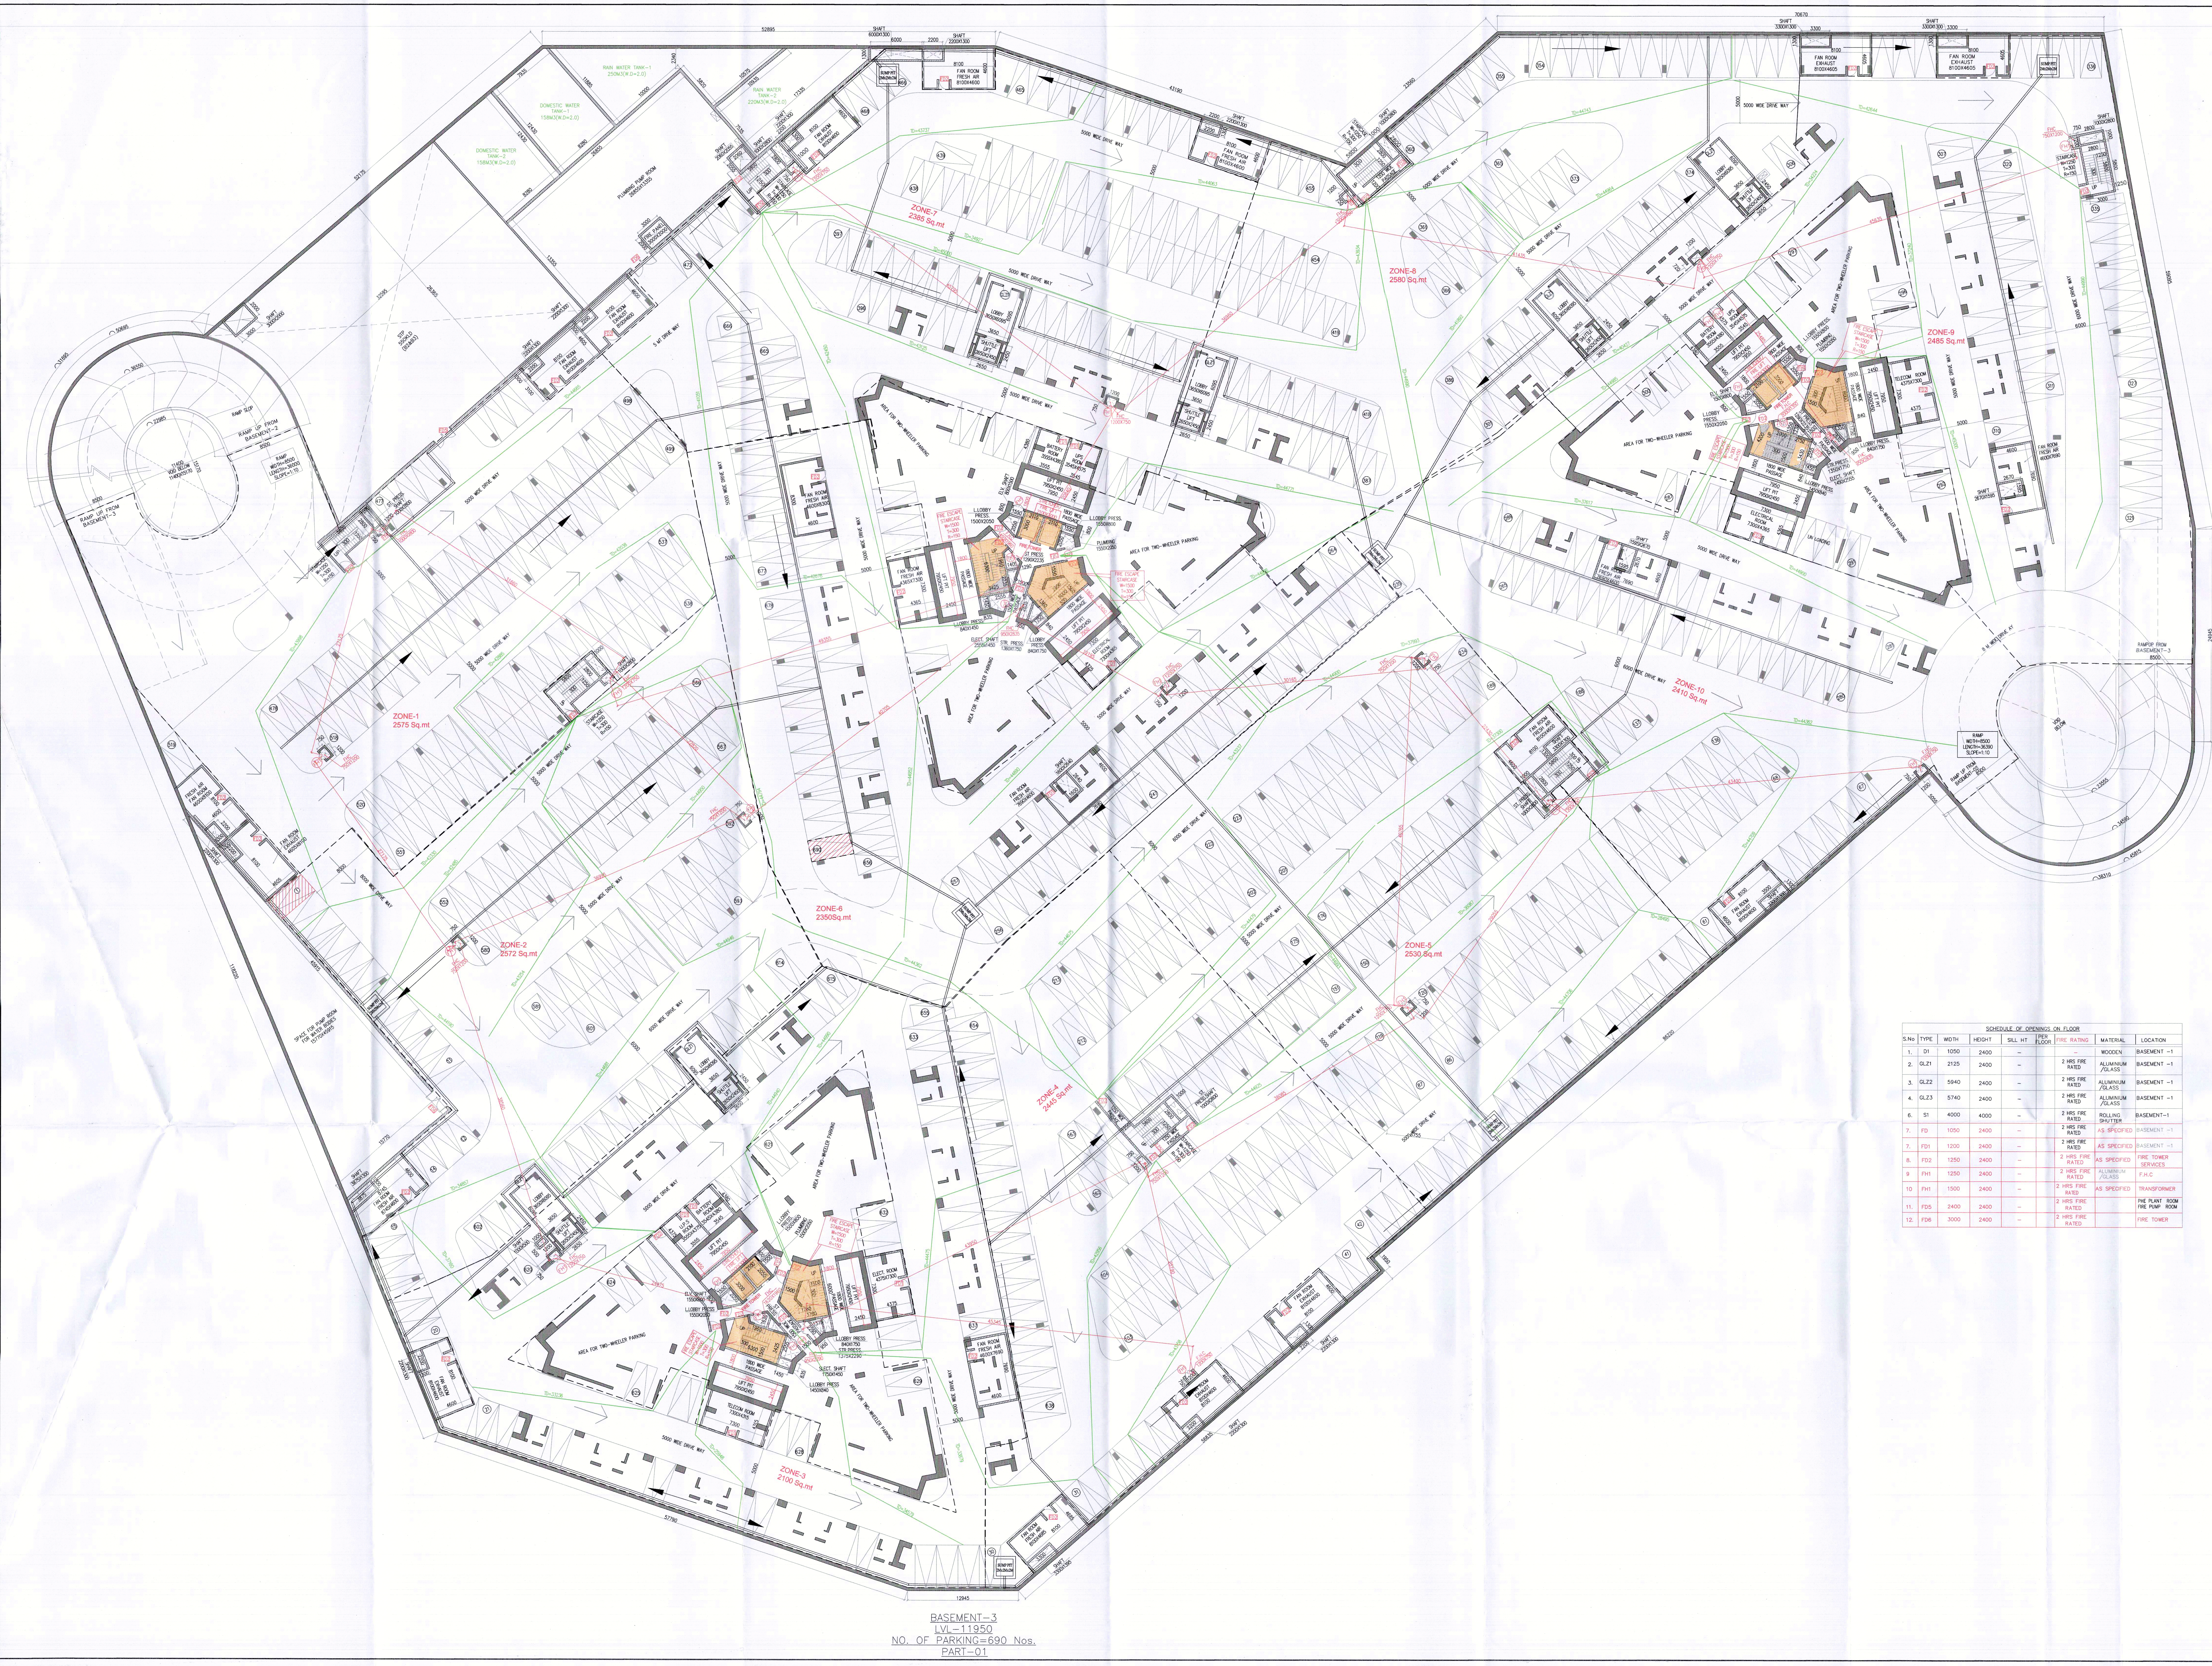

BASEMENT-3
LVL-11950
NO. OF PARKING=690 Nos.
PART-01

SCHEDULE OF OPENINGS ON FLOOR

S.No	TYPE	WIDTH	HEIGHT	SILL HT	PER FLOOR	FIRE RATING	MATERIAL	LOCATION
1.	D1	1050	2400	-		-	WOODEN	BASEMENT -1
2.	GLZ1	2125	2400	-		2 HRS FIRE RATED	ALUMINIUM /GLASS	BASEMENT -1
3.	GLZ2	5940	2400	-		2 HRS FIRE RATED	ALUMINIUM /GLASS	BASEMENT -1
4.	GLZ3	5740	2400	-		2 HRS FIRE RATED	ALUMINIUM /GLASS	BASEMENT -1
6.	S1	4000	4000	-		2 HRS FIRE RATED	ROLLING SHUTTER	BASEMENT-1
7.	FD	1050	2400	-		2 HRS FIRE RATED	AS SPECIFIED	BASEMENT -1
7.	FD1	1200	2400	-		2 HRS FIRE RATED	AS SPECIFIED	BASEMENT -1
8.	FD2	1250	2400	-		2 HRS FIRE RATED	AS SPECIFIED	FIRE TOWER SERVICES
9	FH1	1250	2400	-		2 HRS FIRE RATED	ALUMINIUM /GLASS	F.H.C
10	FH1	1500	2400	-		2 HRS FIRE RATED	AS SPECIFIED	TRANSFORMER
11.	FD5	2400	2400	-		2 HRS FIRE RATED		PHE PLANT ROOM FIRE PUMP ROOM
12.	FD6	3000	2400	-		2 HRS FIRE RATED		FIRE TOWER

Note :-

1. BUILDING WILL BE DESIGNED (STRUCTURES) AS PER RELEVENT IS CODES FOR EARTH QUAKE RESISTANCE.
2. THE BUILDING IS ARTIFICALLY LIT AND MECHANICALLY VENTILATED.

LEGEND:-

PROJECT :

REVISED BUILDING PLANS OF GROUP HOUSING COLONY AREA MEASURING 25.087 ACRES (LICENCE NO. 123 OF 2012 DATED 20-12-2012 IN SECTOR-63, GURGAON BEING DEVELOPED BY ARLIE BUILDERS & DEVELOPERS PVT. LTD. AND OTHERS IN COLLABORATION WITH DLF HOME DEVELOPERS LTD(EARLIER KNOWN AS DLF NEW GURGAON HOME DEVELOPERS PVT.LTD)

ARCHITECTURE:

ARCOP

ARCOP ASSOCIATES PVT LTD
Plot No. 36B, Sector-32, Intitutional Area, Gurugram. Haryana. 122001. India
Tel.: 91-124-4595500
91-124-4595550
Fax: 91-124-4595550

TO BE READ WITH THIS OFFICE
MEMO NO. 2097
DATED: 20-01-2023

STP(HQ) S.T.P (HQ) Member Secretary B.P.A.C. Member B.P.A.C Chairman B.P.A.C

ATP(HQ)

Ram Avtar Bassi JD(HQ)

JD.

DDT(T) MEMBER BPAC

A.T.P

Building plans have been checked and found in order as per Public Health Services point of view.

EE(...) GMDA

EE(Drainage) GMDA

EE(Nodal Officer) Infra-II, GMDA

ARCHITECT'S SEAL & SIGNATURE

PRATEEK BHATNAGAR
ARCHITECT
M.C.A., A.I.I.A.
Registration No.: CA/2003/32077
A-14795

OWNER'S SEAL & SIGNATURE

DLF Home Developers Limited
Authorised Signatory

JAN.-2023.

Scale : 1:200

Drawing Title:-

BASEMENT-03
(PART-1)

Drawing No:-

BS-05