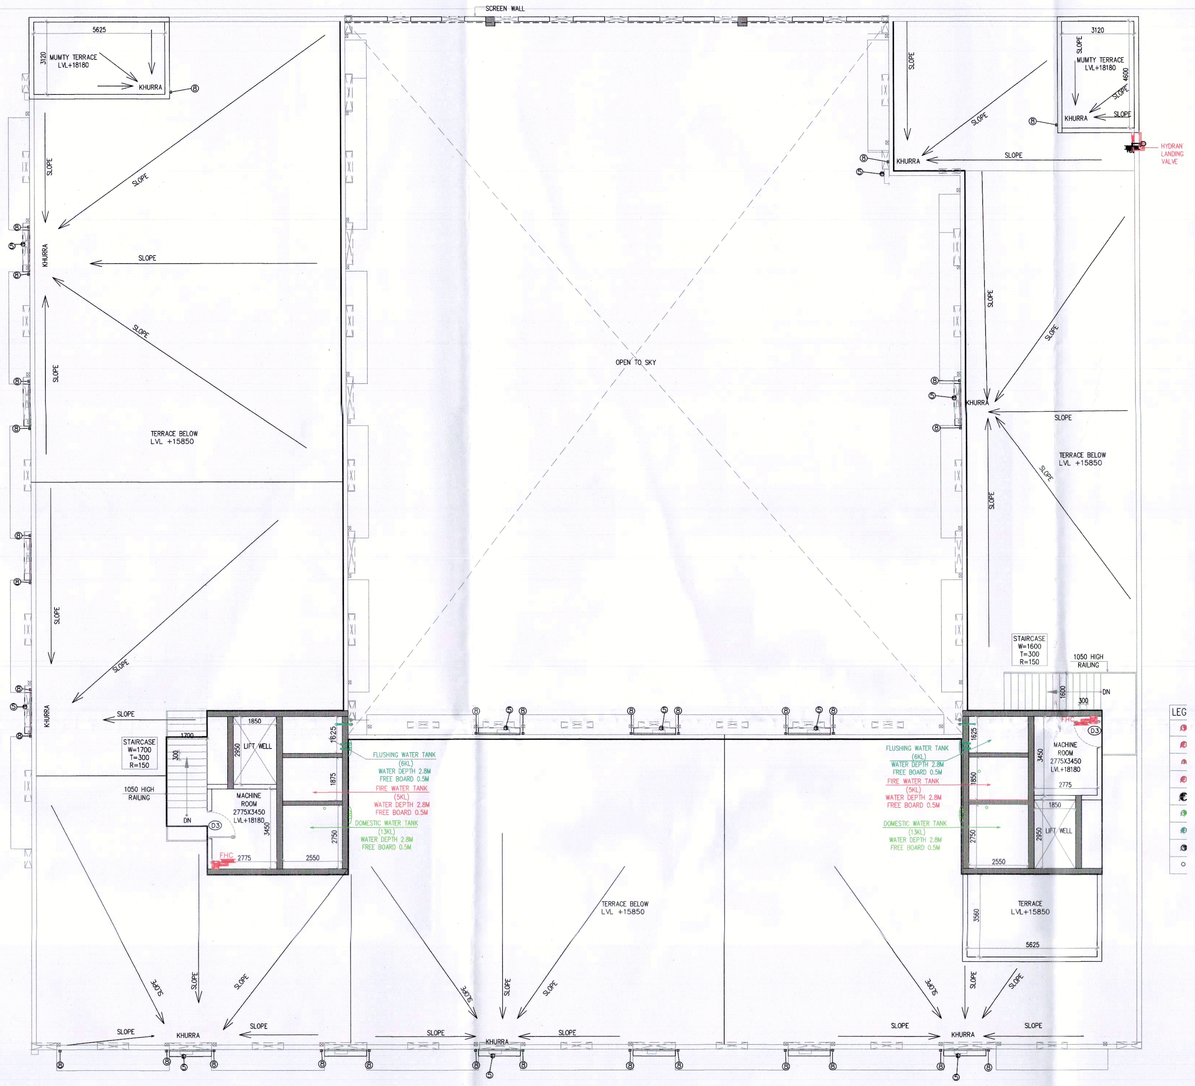

MUMTY TERRACE / MACHINE ROOM
LVL+18180
(EWS)

SCHEDULE OF OPENINGS ON FLOOR					
S.NO	TYPE	WIDTH	HEIGHT	FIRE RATING	LOCATION
1.	D1	945	2100	-	ENTRANCE
2.	D2	800	2100	-	BALCONY
3.	D3	700	2100	-	TOILET
4.	W1	820	2100	-	TOILET/ KITCHEN
5.	W2	1520	2100	-	STAIRCASE
6.	FD1	1200	2100	2 HRS	STAIRCASE
7.	FD2	925	2100	2 HRS	ELV & FHC
8.	FD3	1050	2100	2 HRS	ELEC. ROOM

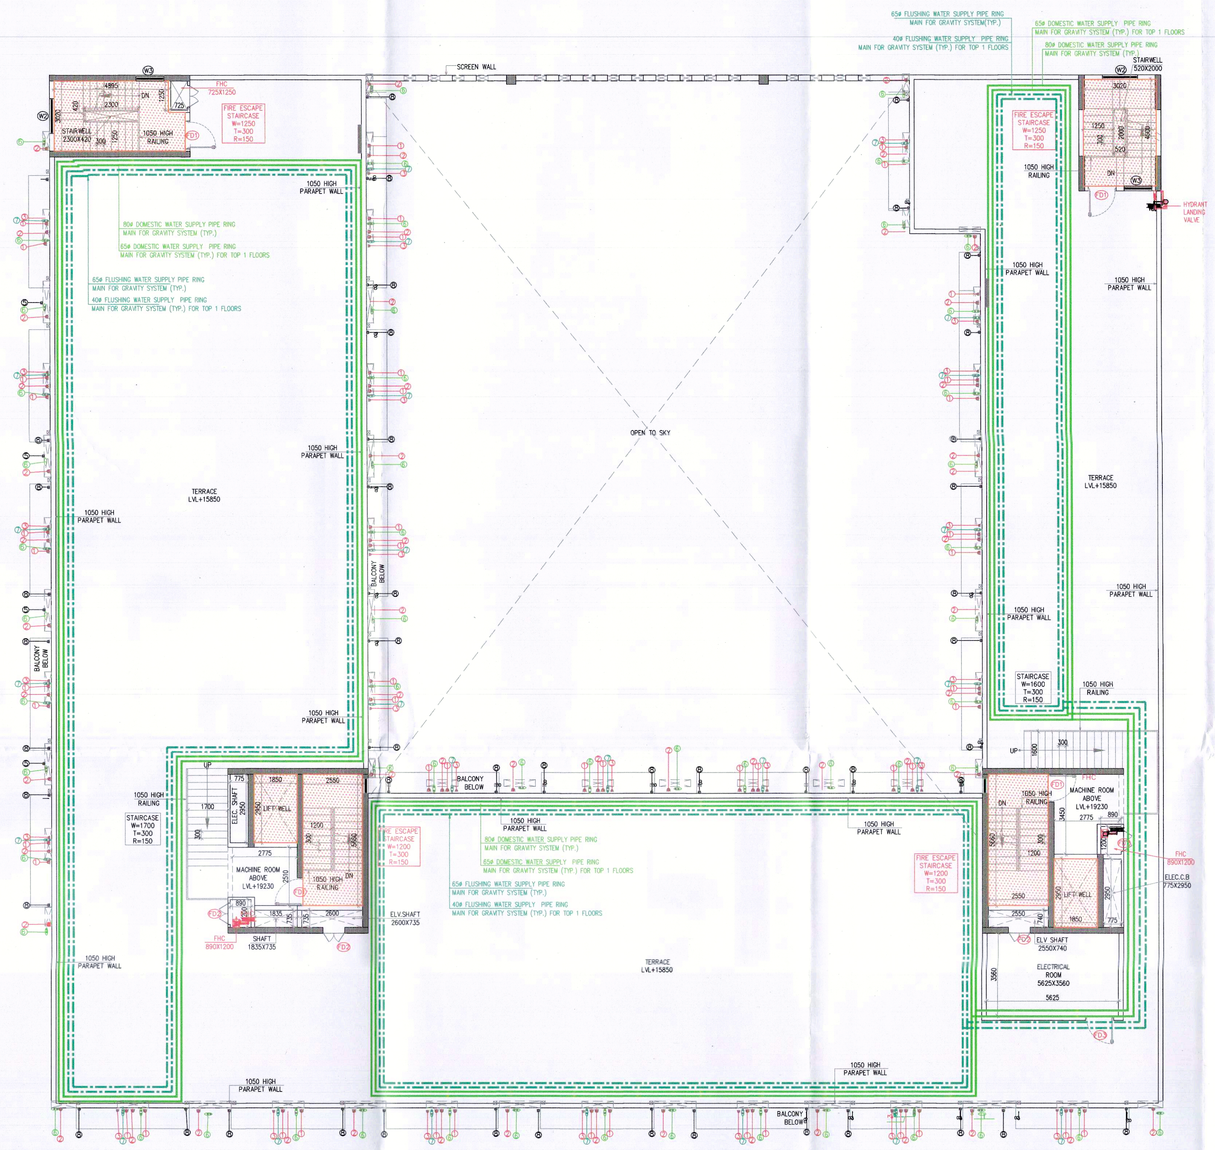

TERRACE PLAN
LVL+15850
(EWS)

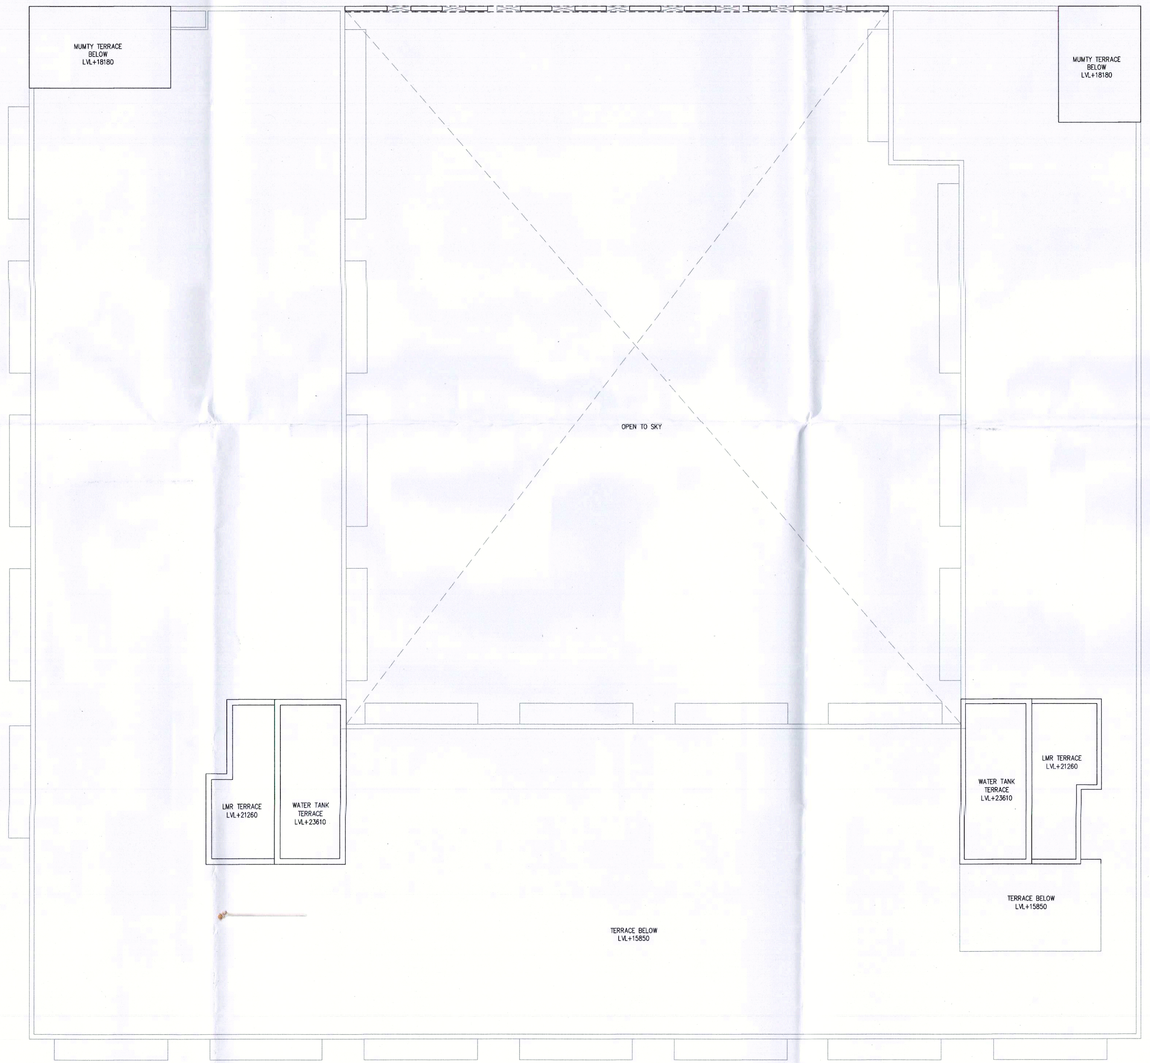

TOP TERRACE
LVL+23610

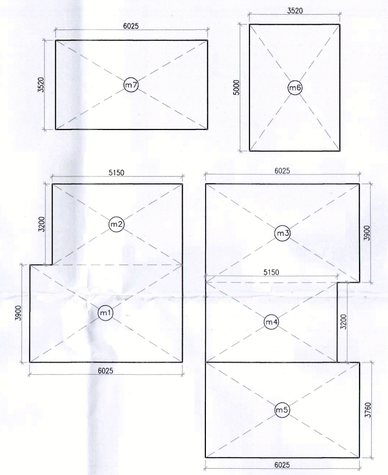

MUMTY, & MACHINE ROOM AREA
EWS

AREA OF MUMTY/ LMR FLOOR								
GROSS - A								
m1	=	1	X	6.025	X	3.900	=	23.498 SQM
m2	=	1	X	5.150	X	3.200	=	16.480 SQM
m3	=	1	X	6.025	X	3.900	=	23.498 SQM
m4	=	1	X	5.150	X	3.200	=	16.480 SQM
m5	=	1	X	6.025	X	3.760	=	22.654 SQM
m6	=	1	X	3.520	X	5.000	=	17.600 SQM
m7	=	1	X	6.025	X	3.520	=	21.208 SQM
						TOTAL	=	141.417 SQM
TOTAL AREA OF MUMTY / LMR FLOOR					=	GROSS - A		
					=	141.417	SQM	

Note :-

1. BUILDING WILL BE DESIGNED (STRUCTURES) AS PER RELEVENT IS CODES FOR EARTH QUAKE RESISTANCE.
2. THE BUILDING IS ARTIFICALLY LIT AND MECHANICALLY VENTILATED.

LEGEND:-

PROJECT :

REVISED BUILDING PLANS OF GROUP HOUSING COLONY AREA MEASURING 25.087 ACRES (LICENCE NO. 123 OF 2012 DATED 20-12-2012 IN SECTOR-63, GURGAON BEING DEVELOPED BY ARLIE BUILDERS & DEVELOPERS PVT. LTD. AND OTHERS IN COLLABORATION WITH DLF HOME DEVELOPERS LTD(EARLIER KNOWN AS DLF NEW GURGAON HOME DEVELOPERS PVT.LTD)

ARCHITECTURE:
ARCOP
ARCOP ASSOCIATES PVT LTD
Plot No. 36B, Sector-32, Intitutional Area,
Gurugram. Haryana. 122001. India
Tel.: 91-124-4595500
91-124-4595550
Fax: 91-124-4595550

TO BE READ WITH THIS OFFICE
MEMO NO. 2097
DATED: 20-01-2023

ATP(HQ)
Ram Avtar Bassi
JD(HQ)

Building plans have been checked and found in order as per Public Health Services point of view.

ARCHITECT'S SEAL & SIGNATURE

PRATEEK BHATNAGAR
ARCHITECT
M.C.A., A.I.I.A.
Registration No.: CA/2003/32077
I.I.A. 13795

OWNER'S SEAL & SIGNATURE

DLF Home Developers Limited
Authorised Signatory

JAN.-2023. | Scale : 1:100

Drawing Title:-
TERRACE & MUMTY/MACHINE & ROOF PLAN , MACHINE ROOM AREA (EWS)

Drawing No:-
E-02