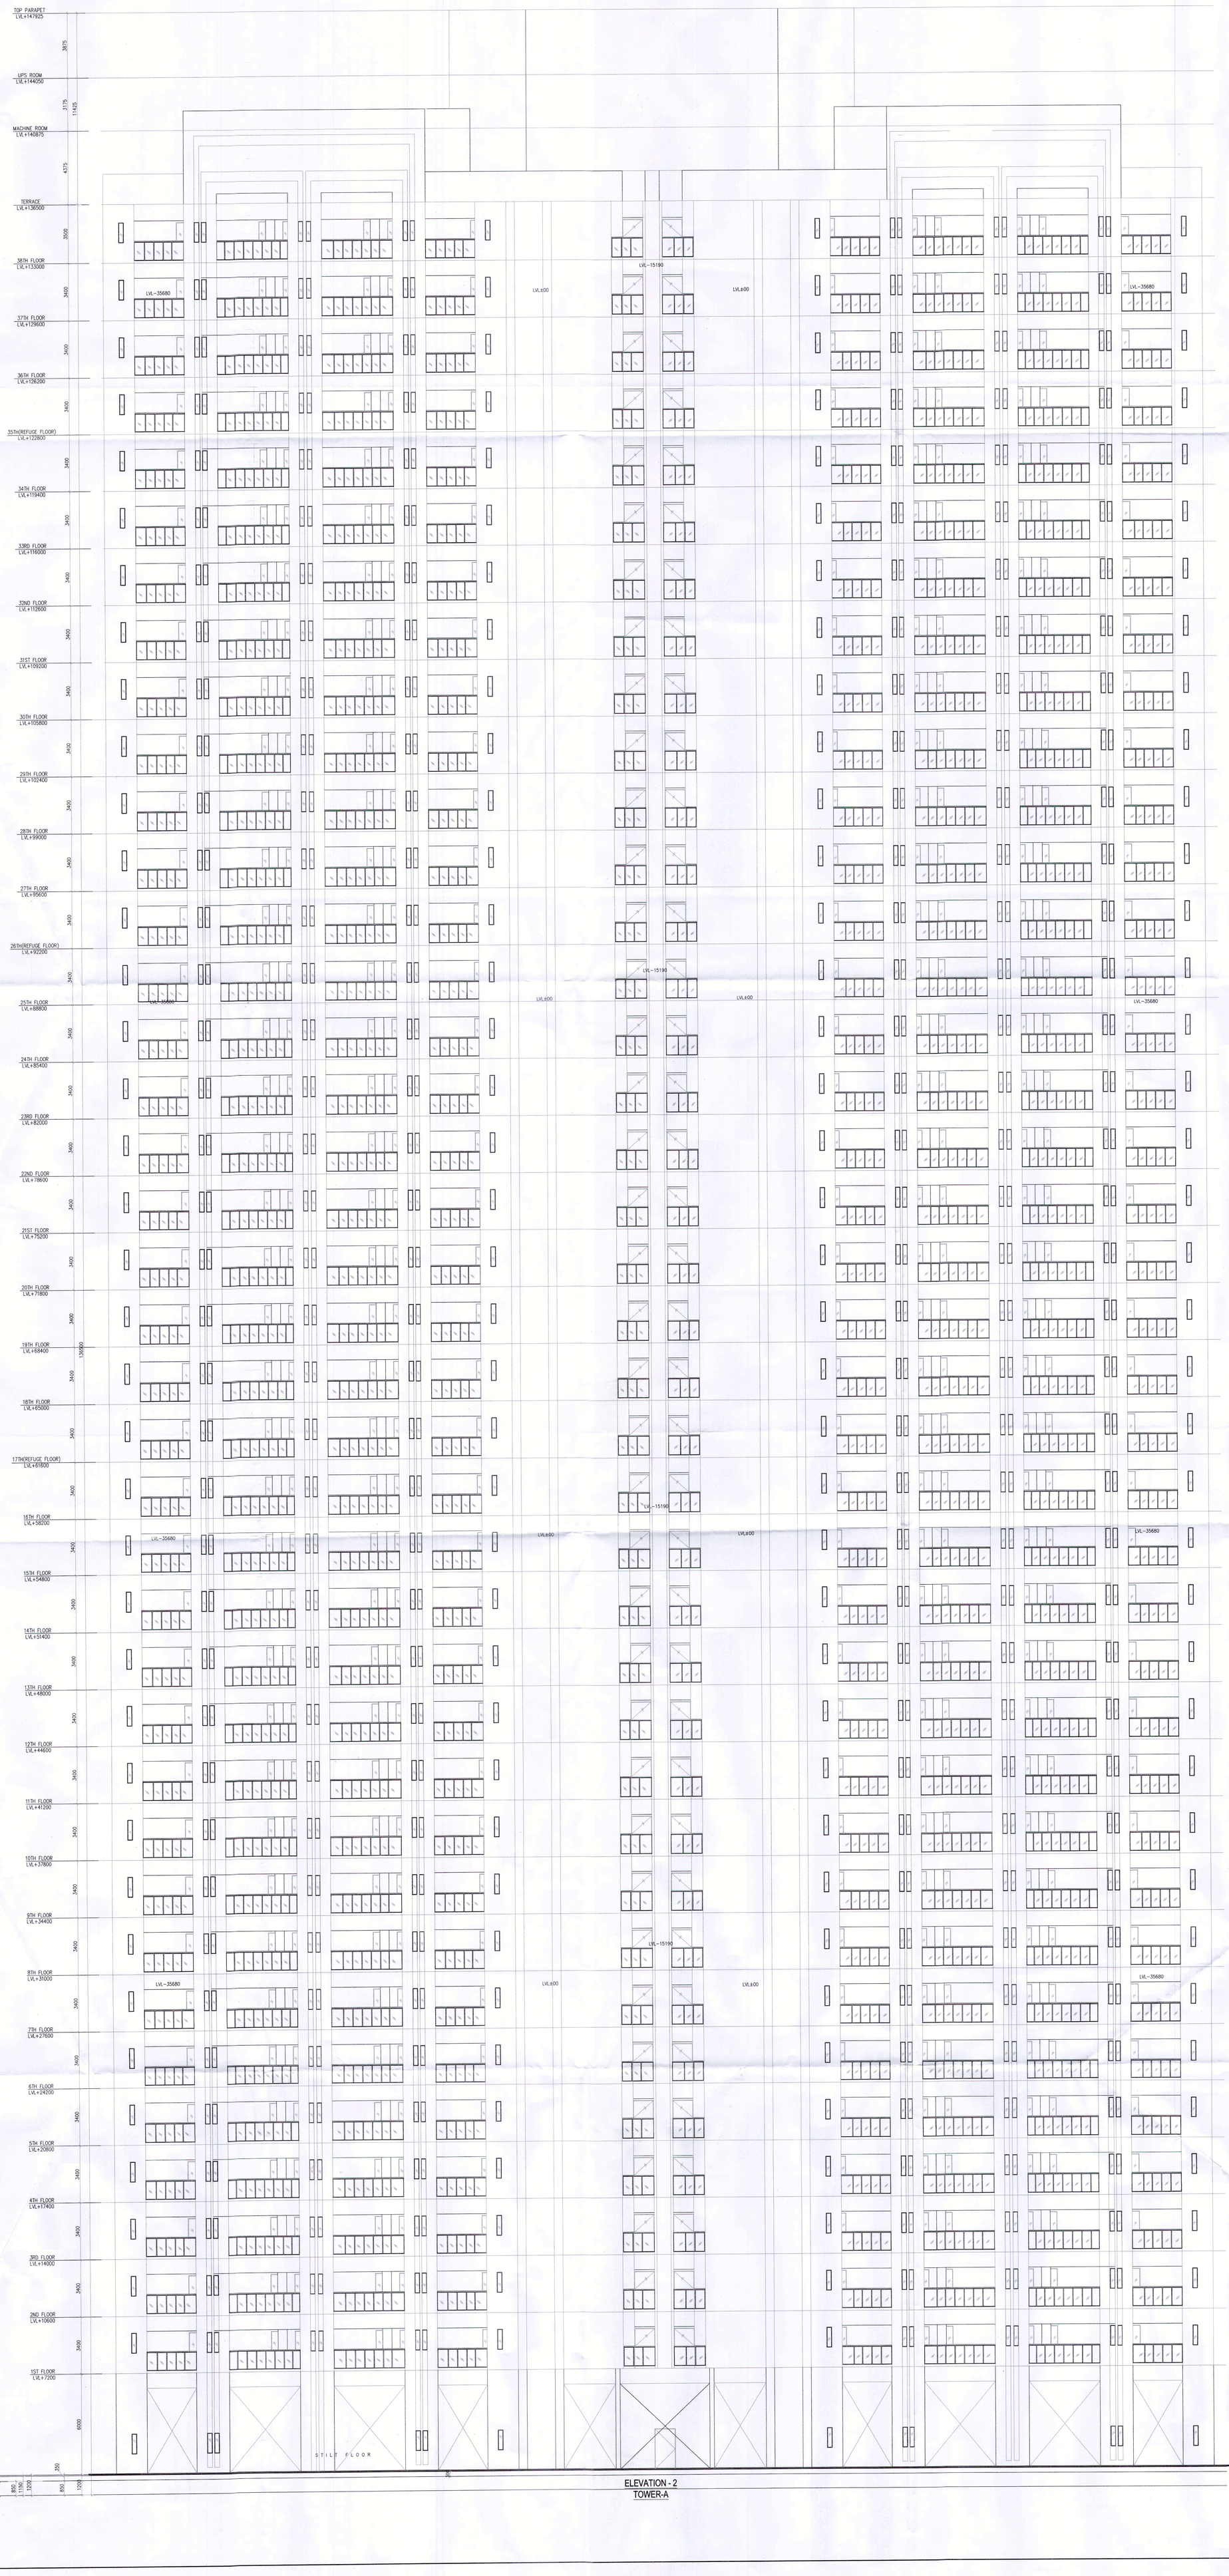

ELEVATION - 2
TOWER-A

Note :-

1. BUILDING WILL BE DESIGNED (STRUCTURES) AS PER RELEVENT IS CODES FOR EARTH QUAKE RESISTANCE.
2. THE BUILDING IS ARTIFICALLY LIT AND MECHANICALLY VENTILATED.

LEGEND: –

TO BE READ WITH THIS OFFICE
MEMO NO. 2097
DATED: 20-01-2023

ATP(HQ) S.T.P.(HQ) Member Secretary B.P.A.C. | S.T.P.(G) Member B.P.A.C | Chairman B.P.A.C

ATP(HQ)

Ram Avtar Bassi
JD(HQ)

DDA(T) MEMBER BPAC

JD.

A.T.P.

PROJECT :

REVISED BUILDING PLANS OF GROUP HOUSING COLONY AREA MEASURING 25.087 ACRES (LICENCE NO. 123 OF 2012 DATED 20-12-2012 IN SECTOR-63, GURGAON BEING DEVELOPED BY ARLIE BUILDERS & DEVELOPERS PVT. LTD. AND OTHERS IN COLLABORATION WITH DLF HOME DEVELOPERS LTD(EARLIER KNOWN AS DLF NEW GURGAON HOME DEVELOPERS PVT.LTD)

ARCHITECTURE:

ARCOP

ARCOP ASSOCIATES PVT LTD
Plot No. 36B, Sector-32, Intitutional Area,
Gurugram. Haryana. 122001. India
Tel.: 91-124-4595500
91-124-4595550
Fax: 91-124-4595550

OWNER'S SEAL & SIGNATURE

DLF Home Developers Limited
Authorised Signatory

ARCHITECT'S SEAL & SIGNATURE

PRATEEK BHATNAGAR
ARCHITECT
M.C.A., A.I.I.A.
Registration No.: CA/2003/32077
A-14795

JAN.–2023. | Scale : 1:100

Drawing Title:– ELEVATION-2 TOWER-A

Drawing No:– TA-08