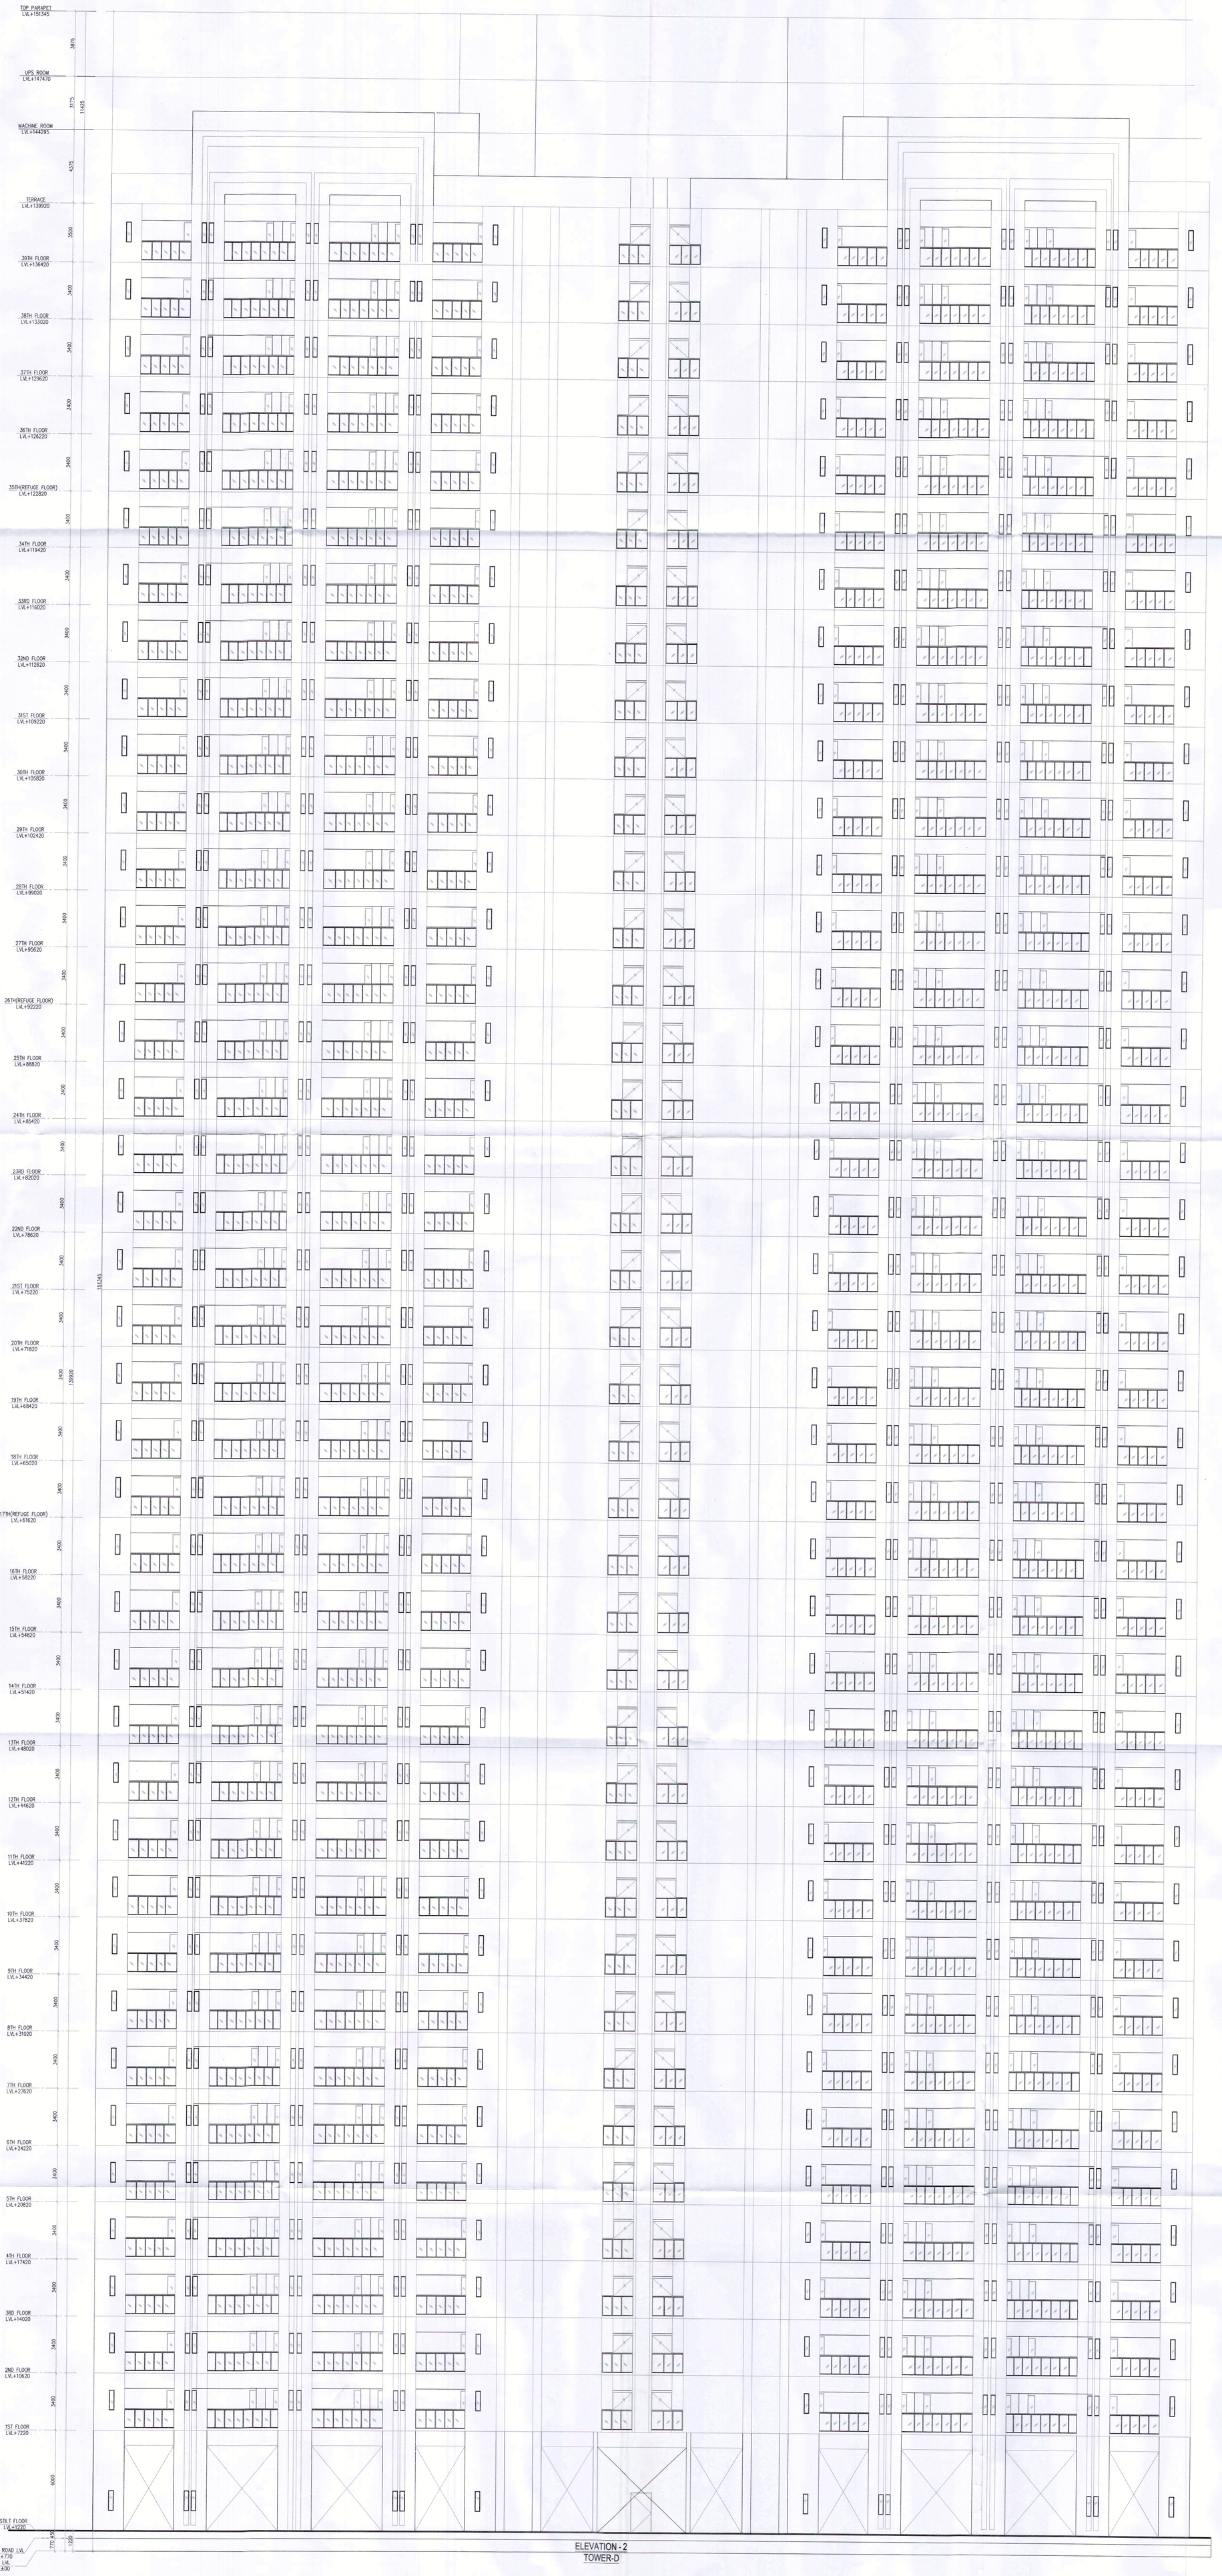

ELEVATION - 2
TOWER-D

Note :-

1. BUILDING WILL BE DESIGNED (STRUCTURES) AS PER RELEVENT IS CODES FOR EARTH QUAKE RESISTANCE.
2. THE BUILDING IS ARTIFICALLY LIT AND MECHANICALLY VENTILATED.

LEGEND: –

TO BE READ WITH THIS OFFICE MEMO NO. 309
DATED: 20/01/2023

S.T.P.(HQ) S.T.P (HQ) Member Secretary B.P.A.C. | S.T.P (G) Member B.P.A.C. | D.D.(H) Chairman B.P.A.C

J.D. | A.T.P | ATP(HQ)

Ram Avtar Bassi JD(HQ)

PROJECT :

REVISED BUILDING PLANS OF GROUP HOUSING COLONY AREA MEASURING 25.087 ACRES (LICENCE NO. 123 OF 2012 DATED 20-12-2012 IN SECTOR-63, GURGAON BEING DEVELOPED BY ARLIE BUILDERS & DEVELOPERS PVT. LTD. AND OTHERS IN COLLABORATION WITH DLF HOME DEVELOPERS LTD(EARLIER KNOWN AS DLF NEW GURGAON HOME DEVELOPERS PVT.LTD)

ARCHITECTURE:

ARCOP

ARCOP ASSOCIATES PVT LTD
Plot No. 36B, Sector-32, Intitutional Area,
Gurugram. Haryana. 122001. India
Tel.: 91-124-4595500
91-124-4595550
Fax: 91-124-4595550

OWNER'S SEAL & SIGNATURE

DLF Home Developers Limited
Authorised Signatory

ARCHITECT'S SEAL & SIGNATURE

PRATEEK BHATNAGAR
ARCHITECT
M.C.A.I./I.I.A.
Registration No. CA/2003/32077
A-14785

JAN.–2023.	Scale : 1:100	
Drawing Title: – ELEVATION-2 TOWER-D		Drawing No: – TD-08