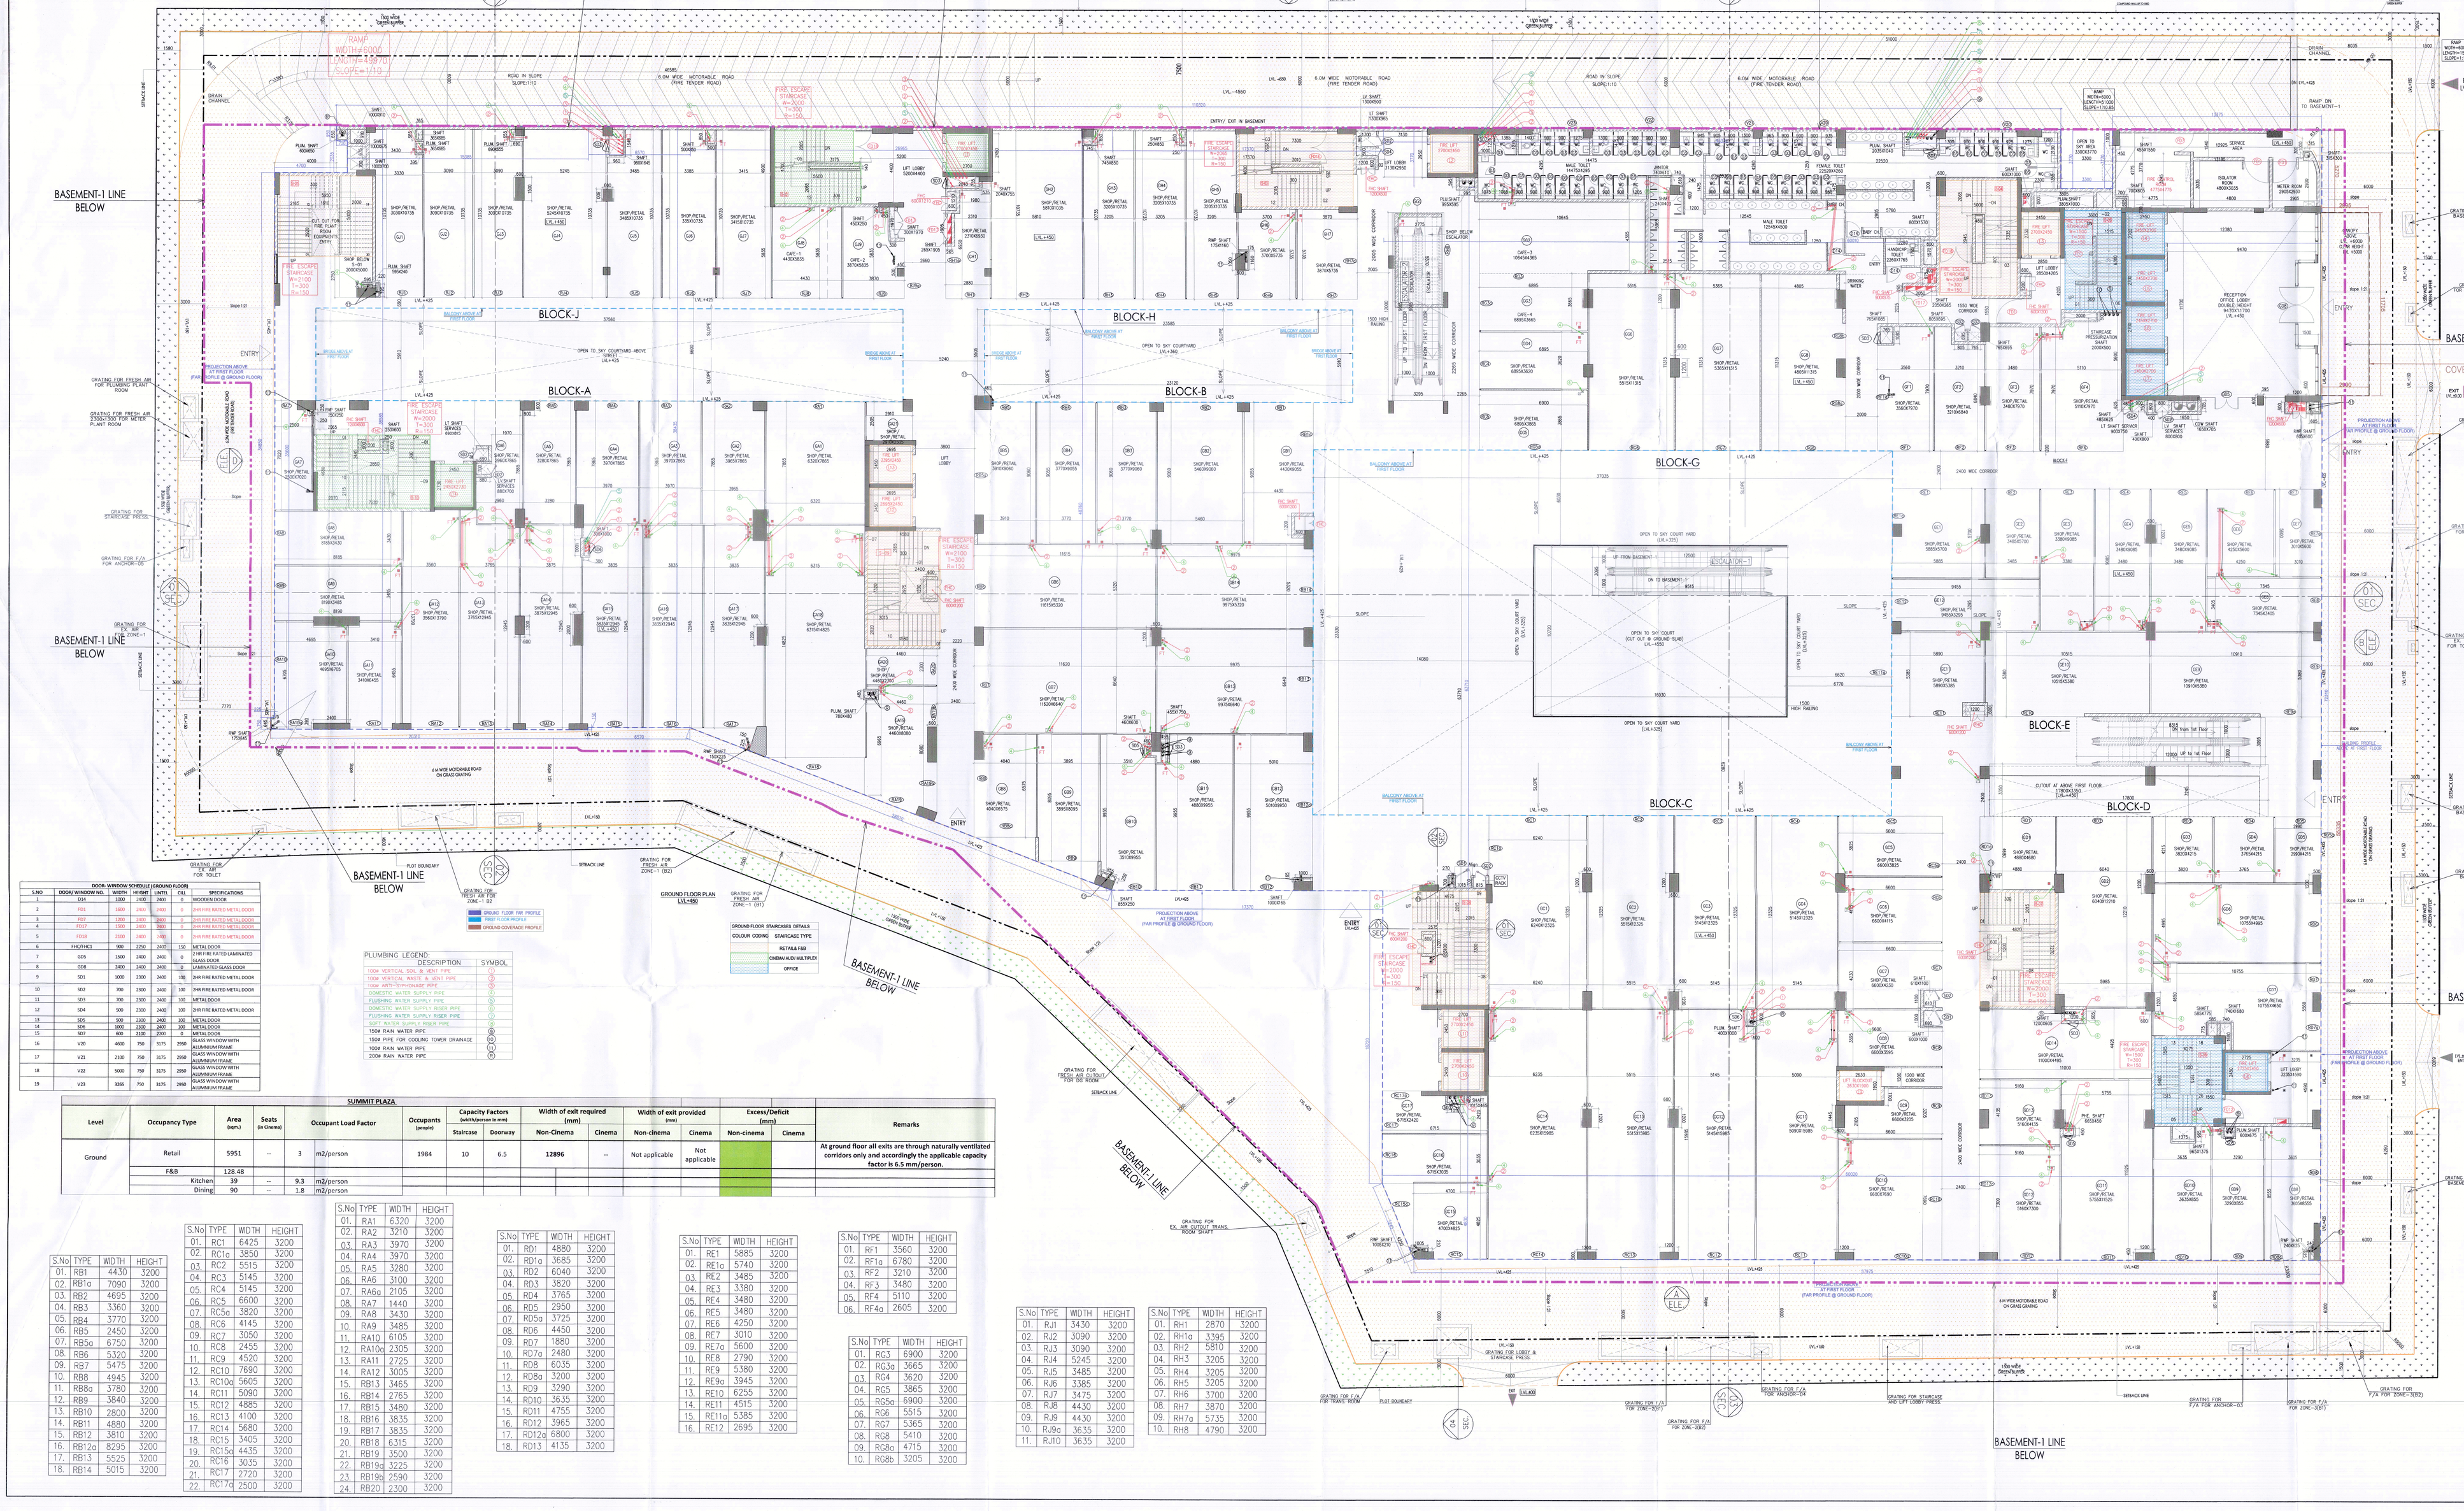

DOOR/ WINDOW SCHEDULE (GROUND FLOOR)						
S.NO	DOOR/ WINDOW NO.	WIDTH	HEIGHT	LEVEL	COLL	SPECIFICATIONS
1	D14	1000	2100	2400	0	WOODEN DOOR
2	FD2	1000	2100	2400	0	2HR FIRE RATED METAL DOOR
3	FD7	1200	2100	2400	0	2HR FIRE RATED METAL DOOR
4	FD17	1200	2400	2400	0	2HR FIRE RATED METAL DOOR
5	FD18	2100	2400	2400	0	2HR FIRE RATED METAL DOOR
6	FHC/HD1	900	2250	2400	150	METAL DOOR
7	G05	1500	2400	2400	0	2 HR FIRE RATED LAMINATED GLASS DOOR
8	G04	1800	2400	2400	0	LAMINATED GLASS DOOR
9	S01	1000	2300	2400	100	2HR FIRE RATED METAL DOOR
10	S02	700	2300	2400	100	2HR FIRE RATED METAL DOOR
11	S03	700	2300	2400	100	METAL DOOR
12	S04	500	2300	2400	100	2HR FIRE RATED METAL DOOR
13	S05	500	2300	2400	100	METAL DOOR
14	S06	600	2300	2400	100	METAL DOOR
15	S07	600	2100	2300	0	METAL DOOR
16	V30	4600	750	3175	2950	GLASS WINDOW WITH ALUMINUM FRAME
17	V31	2100	750	3175	2950	GLASS WINDOW WITH ALUMINUM FRAME
18	V32	5000	750	3175	2950	GLASS WINDOW WITH ALUMINUM FRAME
19	V33	3265	750	3175	2950	GLASS WINDOW WITH ALUMINUM FRAME

PLUMBING LEGEND:	
DESCRIPTION	SYMBOL
100# VERTICAL SOIL & VENT PIPE	
100# VERTICAL WASTE & VENT PIPE	
100# ANTI-SYPHONAGE PIPE	
DOMESTIC WATER SUPPLY PIPE	
FLUSHING WATER SUPPLY PIPE	
DOMESTIC WATER SUPPLY RISER PIPE	
FLUSHING WATER SUPPLY RISER PIPE	
SOFT WATER SUPPLY RISER PIPE	
150# RAIN WATER PIPE	
150# PIPE FOR COOLING TOWER DRAINAGE	
100# RAIN WATER PIPE	
200# RAIN WATER PIPE	

GROUND FLOOR STAIRCASES DETAILS	
COLOUR CODING	STAIRCASE TYPE
	RETAILS F&B
	CINEMA AUDI MULTIPLEX
	OFFICE

SUMMIT PLAZA

Level	Occupancy Type	Area (sqm.)	Seats (in Cinema)	Occupant Load Factor		Occupants (people)	Capacity Factors (width/person in mm)		Width of exit required (mm)		Width of exit provided (mm)		Excess/Deficit (mm)		Remarks
							Staircase	Doorway	Non-Cinema	Cinema	Non-cinema	Cinema	Non-Cinema	Cinema	
Ground	Retail	5951	--	3	m2/person	1984	10	6.5	12896	--	Not applicable	Not applicable			At ground floor all exits are through naturally ventilated corridors only and accordingly the applicable capacity factor is 6.5 mm/person.
	F&B	128.48													
	Kitchen	39	--	9.3	m2/person										
	Dining	90	--	1.8	m2/person										

S.No	TYPE	WIDTH	HEIGHT
01.	RB1	4430	3200
02.	RB1a	7090	3200
03.	RB2	4695	3200
04.	RB3	3360	3200
05.	RB4	3770	3200
06.	RB5	2450	3200
07.	RB5a	6750	3200
08.	RB6	5320	3200
09.	RB7	5475	3200
10.	RB8	4945	3200
11.	RB8a	3780	3200
12.	RB9	3840	3200
13.	RB10	2800	3200
14.	RB11	4880	3200
15.	RB12	3810	3200
16.	RB12a	8295	3200
17.	RB13	5525	3200
18.	RB14	5015	3200

S.No	TYPE	WIDTH	HEIGHT
01.	RC1	6425	3200
02.	RC1a	3850	3200
03.	RC2	5515	3200
04.	RC3	5145	3200
05.	RC4	5145	3200
06.	RC5	6600	3200
07.	RC5a	3820	3200
08.	RC6	4145	3200
09.	RC7	3050	3200
10.	RC8	2455	3200
11.	RC9	2725	3200
12.	RC10	7690	3200
13.	RC10a	5605	3200
14.	RC11	5090	3200
15.	RC12	4885	3200
16.	RC13	4100	3200
17.	RC14	5680	3200
18.	RC15	3405	3200
19.	RC15a	4435	3200
20.	RC16	3035	3200
21.	RC17	2720	3200
22.	RC17a	2500	3200

S.No	TYPE	WIDTH	HEIGHT
01.	RA1	6320	3200
02.	RA2	3210	3200
03.	RA3	3970	3200
04.	RA4	3970	3200
05.	RA5	3280	3200
06.	RA6	3100	3200
07.	RA6a	2105	3200
08.	RA7	1440	3200
09.	RA8	3430	3200
10.	RA9	3485	3200
11.	RA10	6105	3200
12.	RA10a	2305	3200
13.	RA11	2725	3200
14.	RA12	3005	3200
15.	RB13	3465	3200
16.	RB14	2765	3200
17.	RB15	3480	3200
18.	RB16	3835	3200
19.	RB17	3835	3200
20.	RB18	6,315	3200
21.	RB19	3500	3200
22.	RB19a	3225	3200
23.	RB19b	2590	3200
24.	RB20	2,300	3200

S.No	TYPE	WIDTH	HEIGHT
01.	RD1	4880	3200
02.	RD1a	3685	3200
03.	RD2	6040	3200
04.	RD3	3820	3200
05.	RD4	3765	3200
06.	RD5	2950	3200
07.	RD5a	3725	3200
08.	RD6	4450	3200
09.	RD7	1880	3200
10.	RD7a	2480	3200
11.	RD8	6035	3200
12.	RD8a	3200	3200
13.	RD9	3290	3200
14.	RD10	3635	3200
15.	RD11	4755	3200
16.	RD12	3965	3200
17.	RD12a	6800	3200
18.	RD13	4135	3200

S.No	TYPE	WIDTH	HEIGHT
01.	RE1	5885	3200
02.	RE1a	5740	3200
03.	RE2	3485	3200
04.	RE3	3380	3200
05.	RE4	3480	3200
06.	RE5	3480	3200
07.	RE6	4250	3200
08.	RE7	3010	3200
09.	RE7a	5600	3200
10.	RE8	2790	3200
11.	RE9	5380	3200
12.	RE9a	3945	3200
13.	RE10	6256	3200
14.	RE11	4515	3200
15.	RE11a	5385	3200
16.	RE12	2695	3200

S.No	TYPE	WIDTH	HEIGHT
01.	RF1	3560	3200
02.	RF1a	6780	3200
03.	RF2	3210	3200
04.	RF3	3480	3200
05.	RF4	5110	3200
06.	RF4a	2605	3200

S.No	TYPE	WIDTH	HEIGHT
01.	RG3	6900	3200
02.	RG3a	3665	3200
03.	RG4	3620	3200
04.	RG5	3865	3200
05.	RG5a	6900	3200
06.	RG6	5515	3200
07.	RG7	5365	3200
08.	RG8	5410	3200
09.	RG8a	4715	3200
10.	RG8b	3205	3200

S.No	TYPE	WIDTH	HEIGHT
01.	RJ1	3430	3200
02.	RJ2	3090	3200
03.	RJ3	3090	3200
04.	RJ4	5245	3200
05.	RJ5	3485	3200
06.	RJ6	3385	3200
07.	RJ7	3475	3200
08.	RJ8	4430	3200
09.	RJ9	4430	3200
10.	RJ9a	3635	3200
11.	RJ10	3635	3200

S.No	TYPE	WIDTH	HEIGHT
01.	RH1	2870	3200
02.	RH1a	3395	3200
03.	RH2	5810	3200
04.	RH3	3205	3200
05.	RH4	3205	3200
06.	RH5	3205	3200
07.	RH6	3700	3200
08.	RH7	3870	3200
09.	RH7a	5735	3200
10.	RH8	4790	3200

Note :-

1. BUILDING HAS AUTOMATIC SPRINKLER SYSTEM WHEREVER REQUIRED BY NBC.
2. BUILDING WILL BE DESIGNED (STRUCTURES) AS PER RELEVENT IS CODES FOR EARTH QUAKE RESISTANCE.
3. BUILDING IS ARTIFICIALLY LIGHTED MECHANICALLY VENTILATED/ AIRCONDITIONED & 100% POWER BACKUP

LEGEND:-

PROJECT:

REVISED BUILDING PLAN (REVISION-1) OF (SUMMIT PLAZA) COMMERCIAL SITE UNDER TRANSIT ORIENNTED DEVELOPMENT (TOD) POLICY DATED 09.02.2016 ON THE AREA MEASURING 2.65 ACRES FALLING IN RESIDENTIAL CUM-GROUP HOUSING COLONY NAMELY DLF-5 (FORMERLY KNOWN AS DLF CITY PHASE-V), GURUGRAM BEING DEVELOPED BY DLF LIMITED.

DESIGN ARCHITECTS

ARCOP

ARCOP ASSOCIATES PVT LTD
Plot No. 36B, Sector-32, Intitutional Area,
Gurugram. Haryana. 122001. India
Tel.: 91-124-4595500
91-124-4595550
Fax: 91-124-4595550

ASSOCIATE ARCHITECTS

RSMS ARCHITECTS

RSMS ARCHITECTS PVT. LTD.
69,Nora Niwas Bhawani Kunj
(Behind D2), Vasant Kunj,
New Delhi-110070.
Tel.: 011-26898616,26898617
www.rsms-arch.com

This is a "PROVISIONAL BUILDING PLAN" approved only for the purpose of inviting objections from the general public

DTP (HQ)	S.T.P (HQ)	S.T.P (Q)	C.T.P (HL)
Water Sanitation	Water Sanitation	Member	Chairman
B.P.A.C.	B.P.A.C.	B.P.A.C.	B.P.A.C.

ATP (HQ)

DD(T) (HQ)

MEMBER BPAC

TO BE PAID WITH THIS OFFICE BY DATED :

Checked and found ok for Public Health (Internal) Service only subject to comments in is forwarding letter No. 3504 ...Dt. 23.1.24

Superintending Engineer (HQ) for Chief Engineer-I HSVP, Panchkula

ARCHITECT'S SEAL & SIGNATURE

OWNER'S SEAL & SIGNATURE

JAN.-2024 | Scale : 1:100 | Drawing No:- R-01 | 05042024-2

Drawing Title:-

GROUND FLOOR PLAN