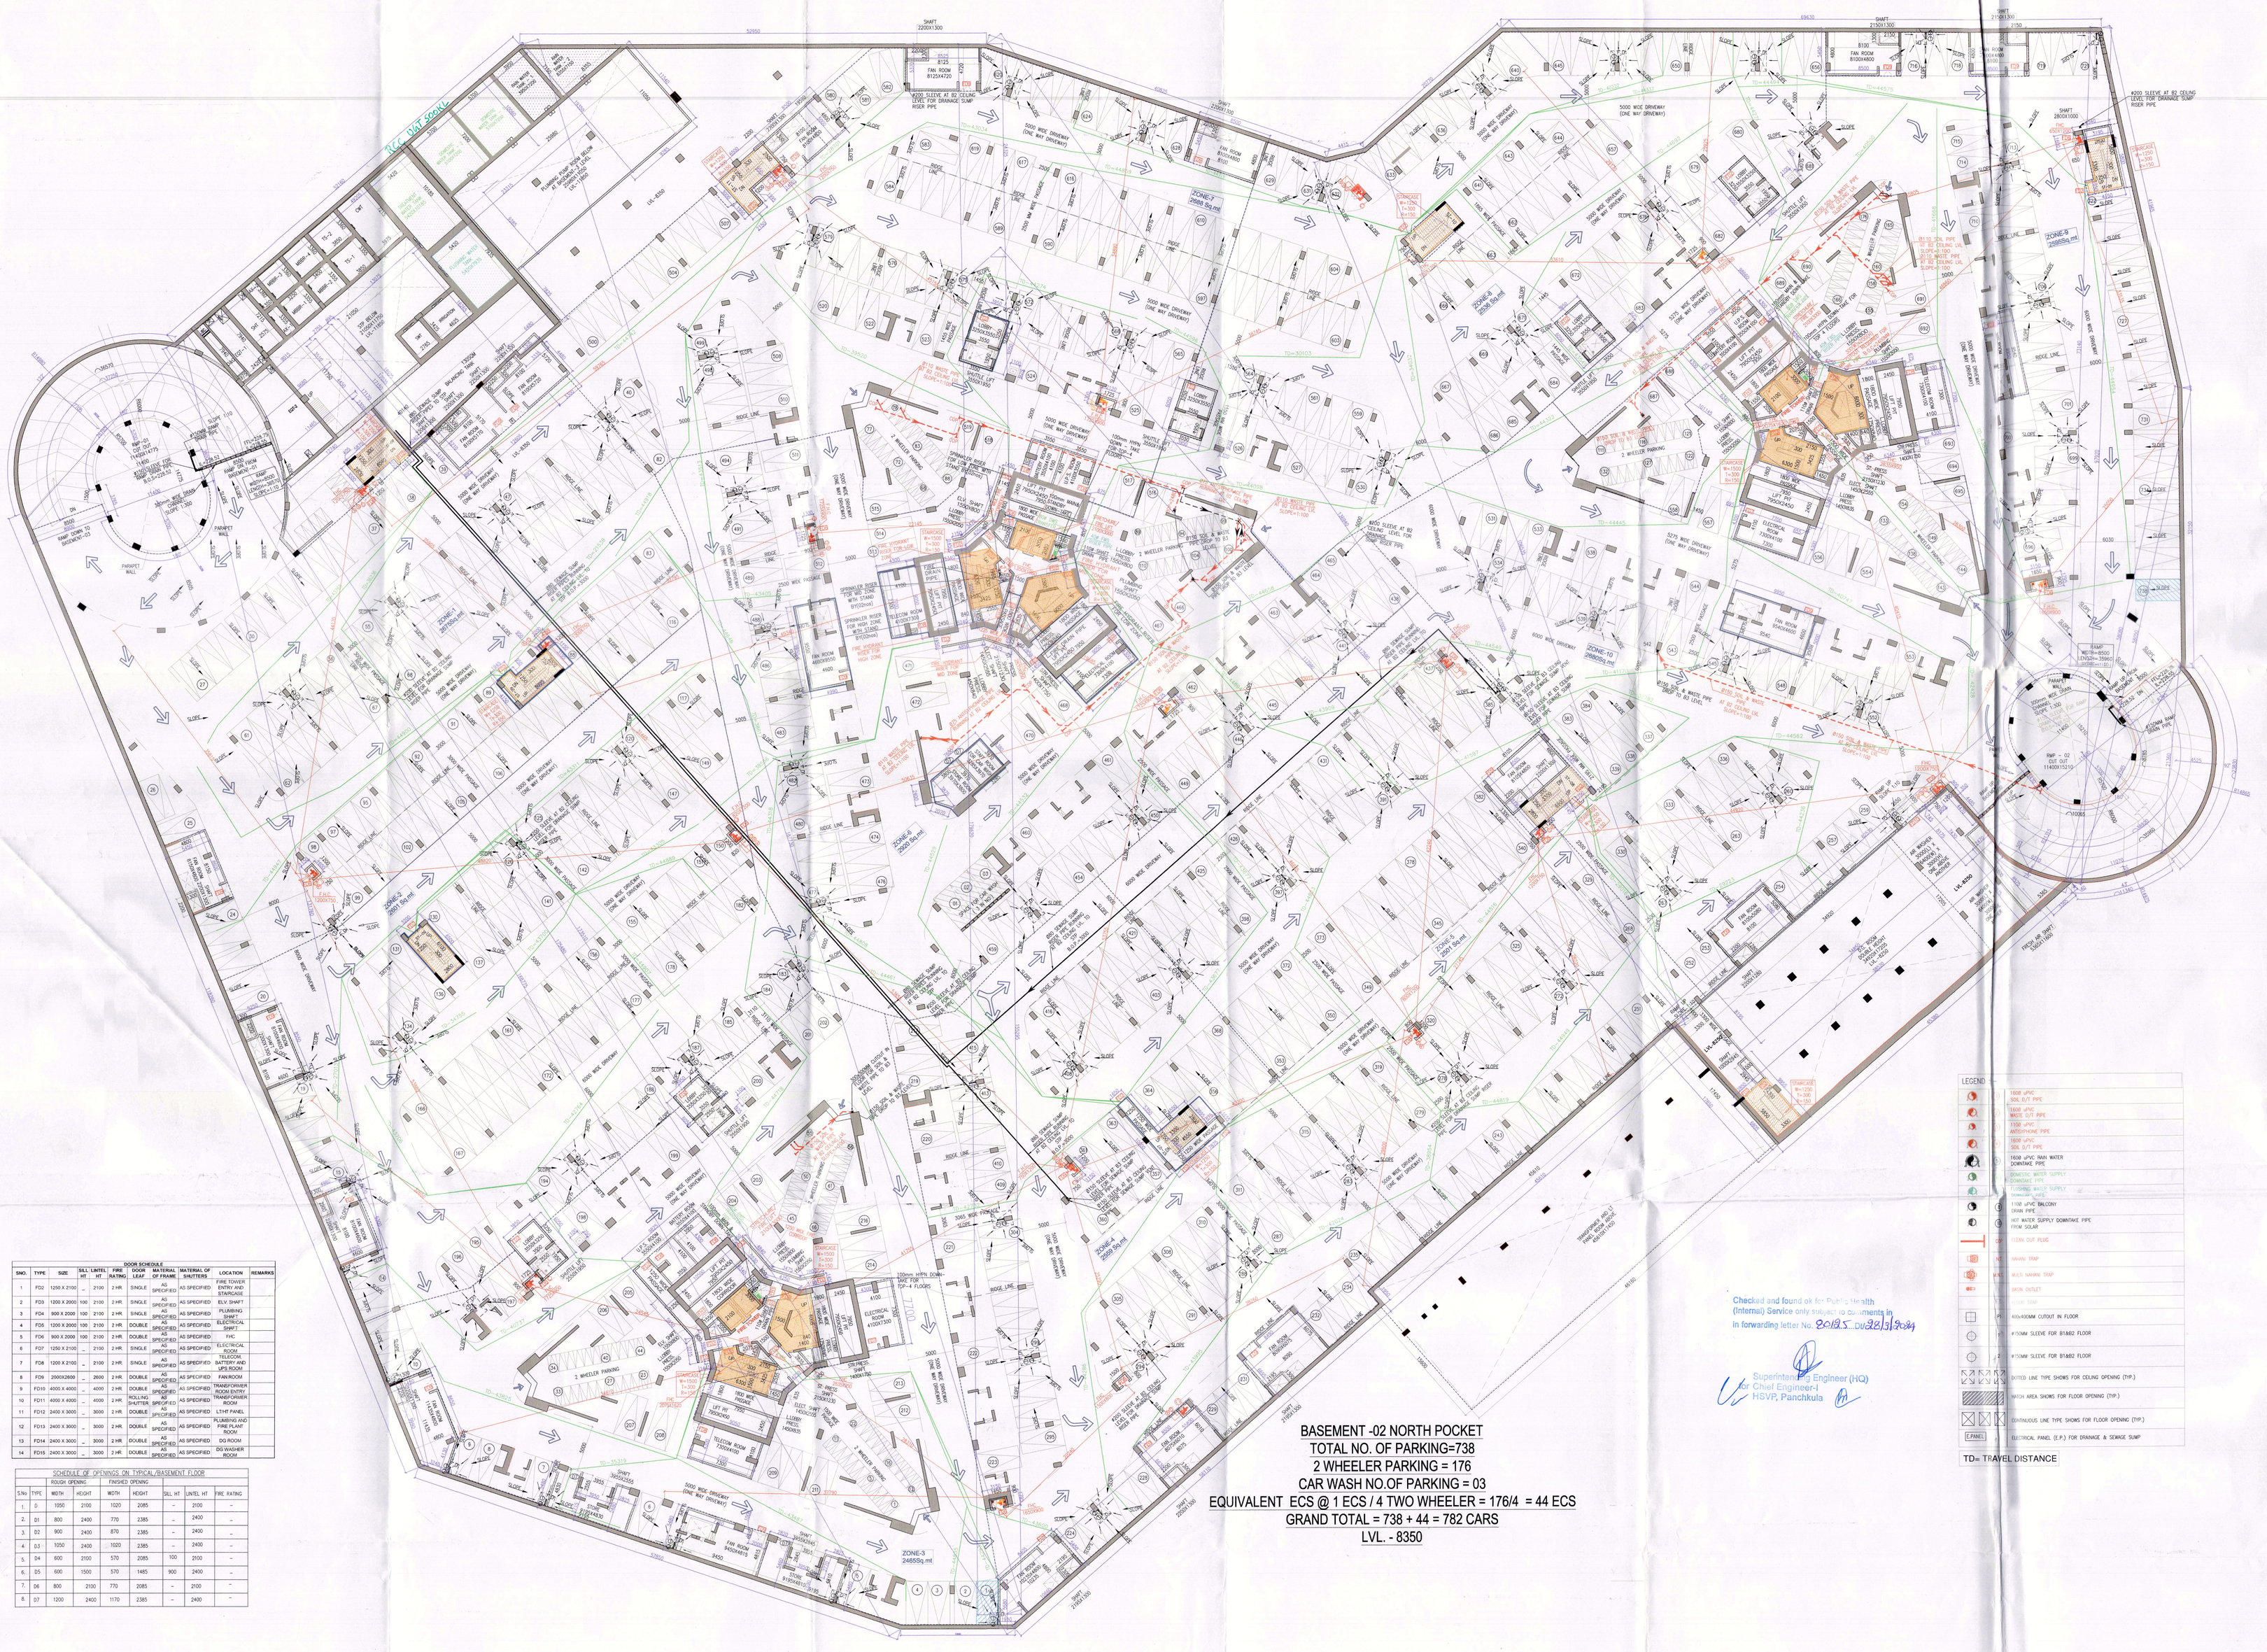
SHAFT 220X1300
4500 SLEEVE AT B2 CEILING LEVEL FOR DRAINAGE SUMP RISER PIPE
SHAFT 210X1300
FAN ROOM B1500X4500
SHAFT 210X1300
SHAFT 280X1000
4200 SLEEVE AT B2 CEILING LEVEL FOR DRAINAGE SUMP RISER PIPE
RCC OFF SOUND
ZONE-1 2665Sq.mt
ZONE-2 2665Sq.mt
