Note :-

1. BUILDING WILL BE DESIGNED (STRUCTURES) AS PER RELEVENT IS CODES FOR EARTH QUAKE RESISTANCE.
2. THE BUILDING IS ARTIFICALLY LIT AND MECHANICALLY VENTILATED.

LEGEND:-

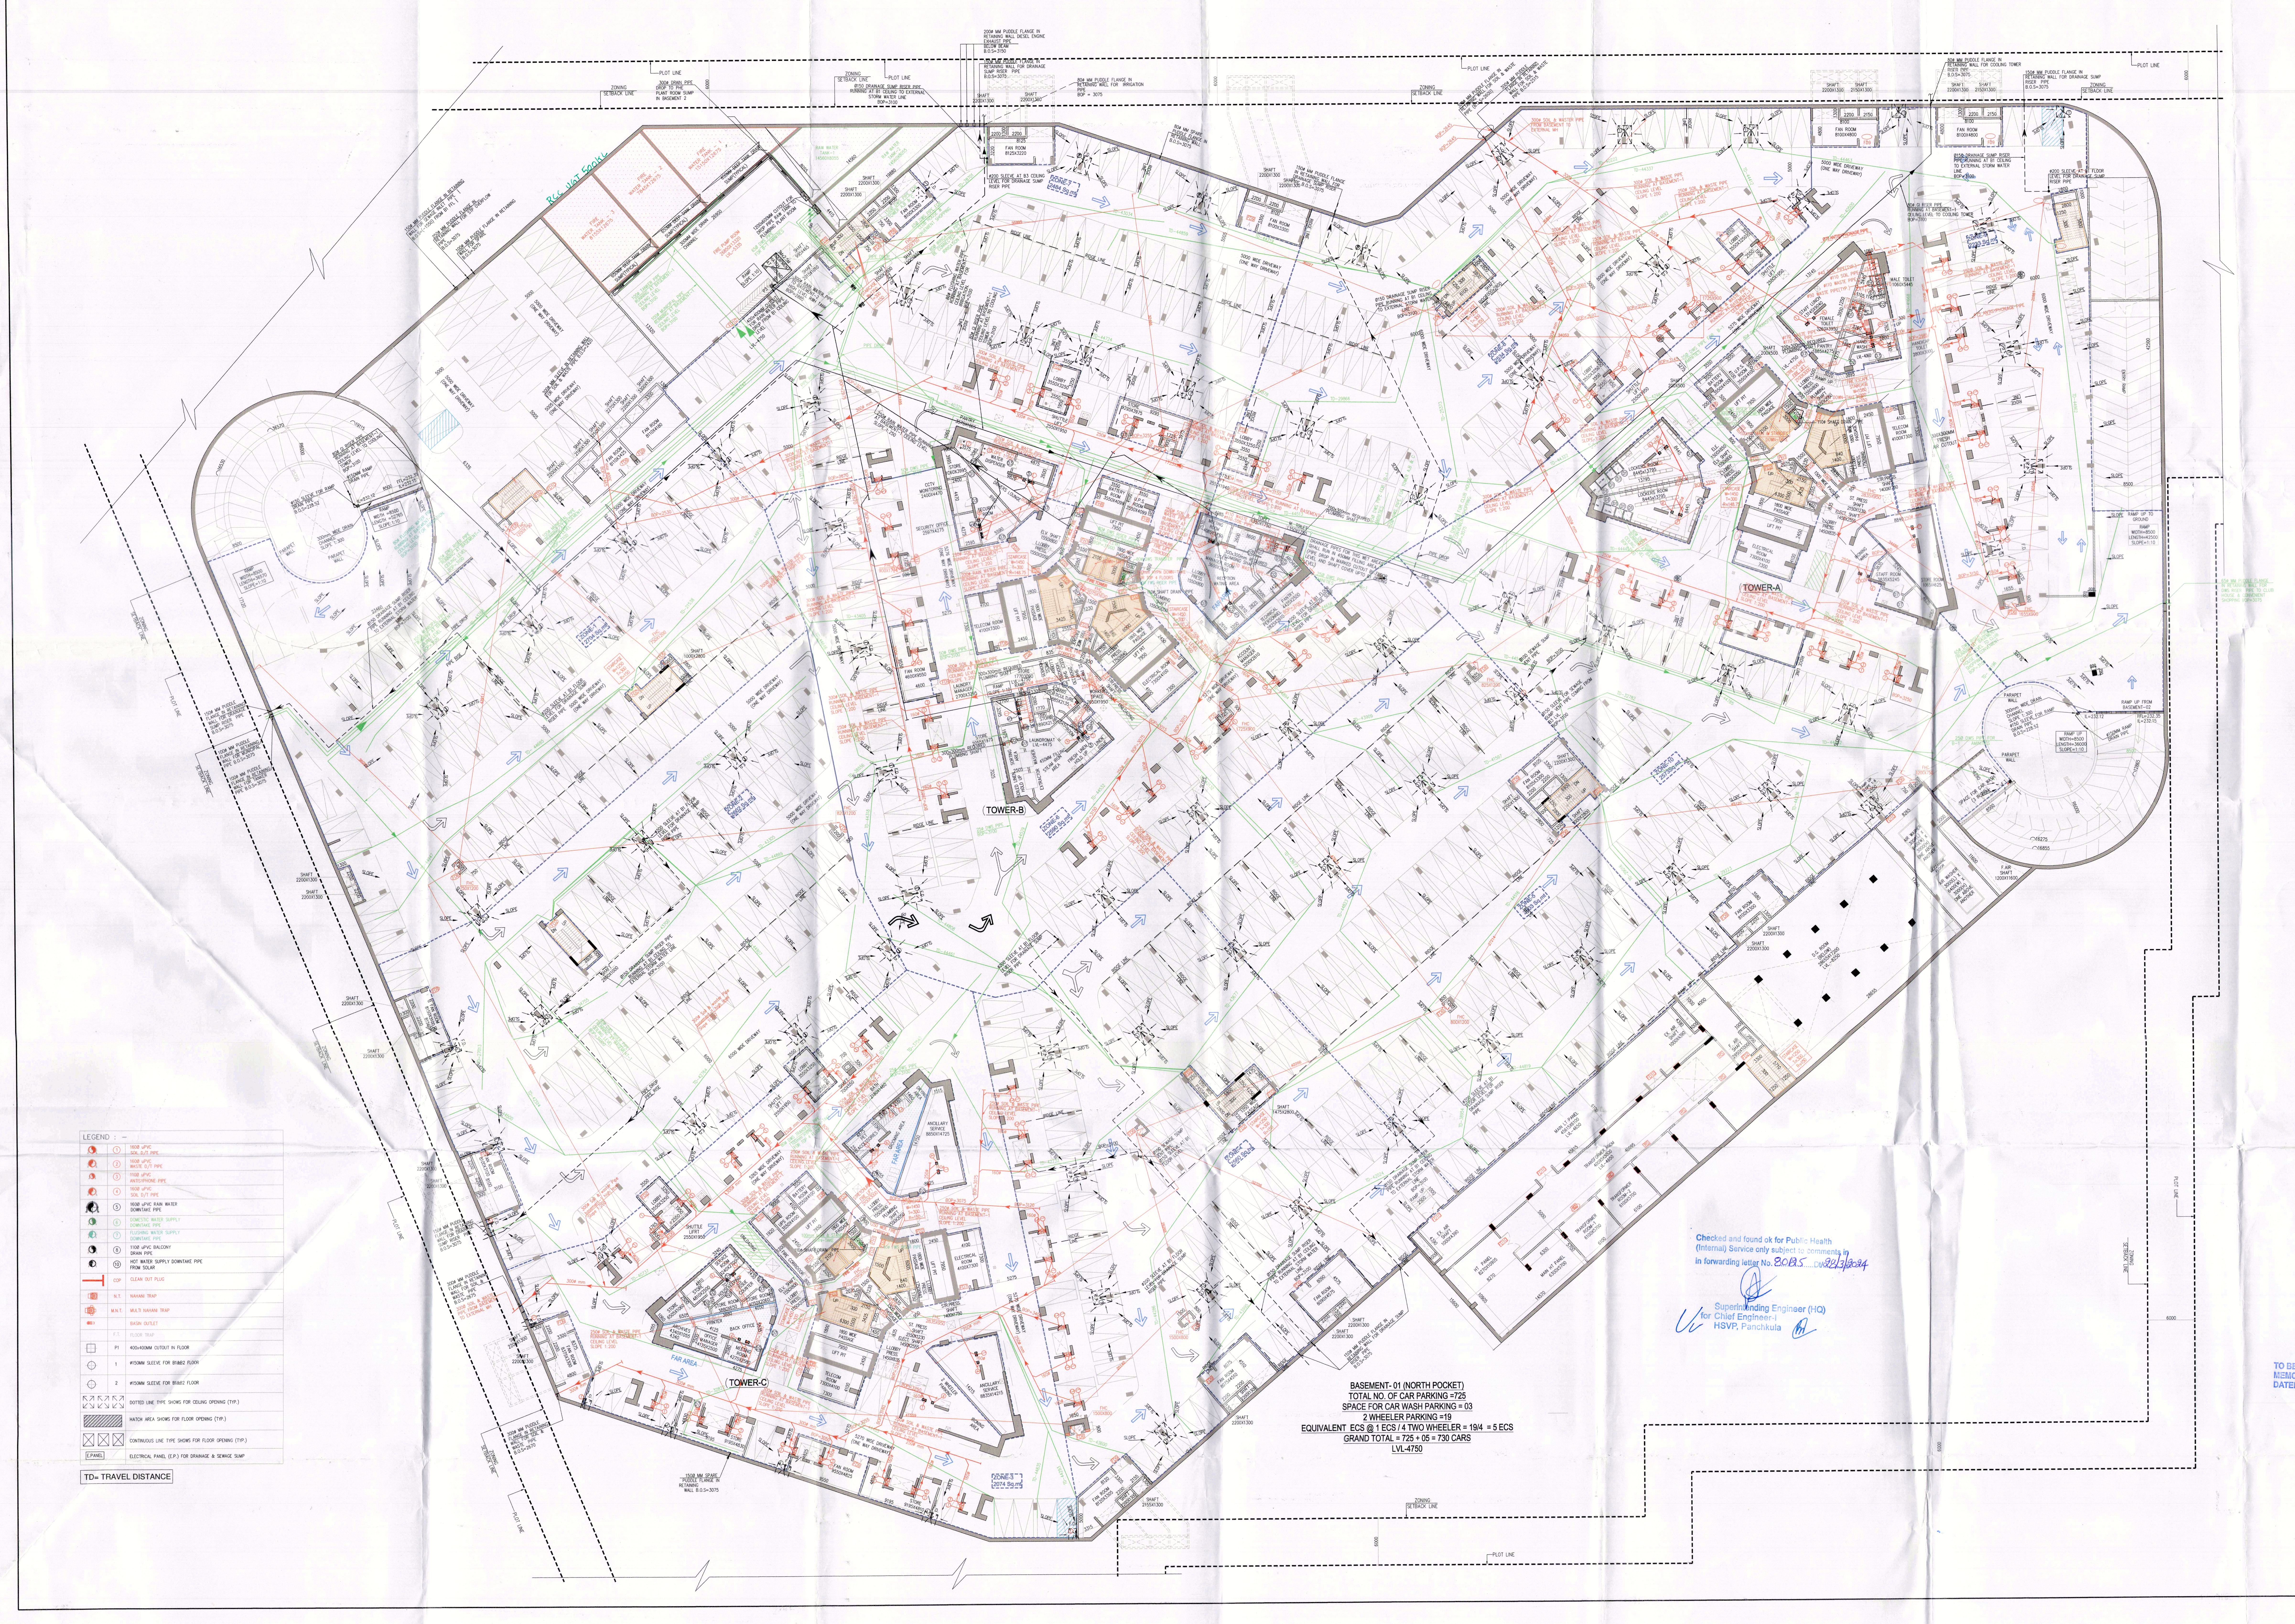


PROJECT : THE ARBOUR

REVISED (2nd Revision) BUILDING PLANS OF GROUP HOUSING COLONY AREA MEASURING 25.087 ACRES (LICENCE NO. 123 OF 2012 DATED 20-12-2012 IN SECTOR-63, GURGAON BEING DEVELOPED BY ARLIE BUILDERS & DEVELOPERS PVT. LTD. AND OTHERS IN COLLABORATION WITH DLF HOME DEVELOPERS LTD(EARLIER KNOWN AS DLF NEW GURGAON HOME DEVELOPERS PVT.LTD)

ARCHITECTURE:

ARCOP


ARCOP ASSOCIATES PVT LTD
Plot No. 36B, Sector-32, Intitutional Area,
Gurugram. Haryana. 122001. India
Tel.: 91-124-4595500
91-124-4595550
Fax: 91-124-4595550


ASSOCIATE ARCHITECTS

RSMS ARCHITECTS


RSMS ARCHITECTS PVT. LTD.
69,Nora Niwas Bhawani Kunj
(Behind D2), Vasant Kunj,
New Delhi-110070.
Tel.:011-26898616,26898617
www.rsms-arch.com


This is a "PROVISIONAL BUILDING PLAN" approved only for the purpose of inviting objections from the general public

D.T.P (HQ) Member B.P.A.C. | S.T.P (HQ) Member Secretary B.P.A.C. | S.T.P (G) Member B.P.A.C. | C.T.P (Hr.) Chairman B.P.A.C.

DDT(T) MEMBER BPAC

ATP(HQ)

P.A.

A.T.P.

DINESH KUMAR PA(HQ)

TO BE READ WITH THIS OFFICE MEMO NO.: 13197 DATED: 29.04.2024

Checked and found ok for Public Health (Internal) Service only subject to comments in in forwarding letter No. 80185 ... Dt. 28.3.2024

Superintending Engineer (HQ) for Chief Engineer-I HSVP, Panchkula

ARCHITECT'S SEAL & SIGNATURE

PANKAJ SANON Council of Architecture Registration No. CA/2001/28681 REGISTERED ARCHITECT

OWNER'S SEAL & SIGNATURE

DLF Home Developers Limited

Authorised Signatory

MARCH :- 2024 | Scale : 1:200

Drawing Title:-

BASEMENT-01(NORTH POCKET) ONLY SERVICES UNDER TOWER-A,B,C

Drawing No:-

BS-01A